US Army Corps of Engineers®
Galveston District

Trinity River – Channel to Liberty

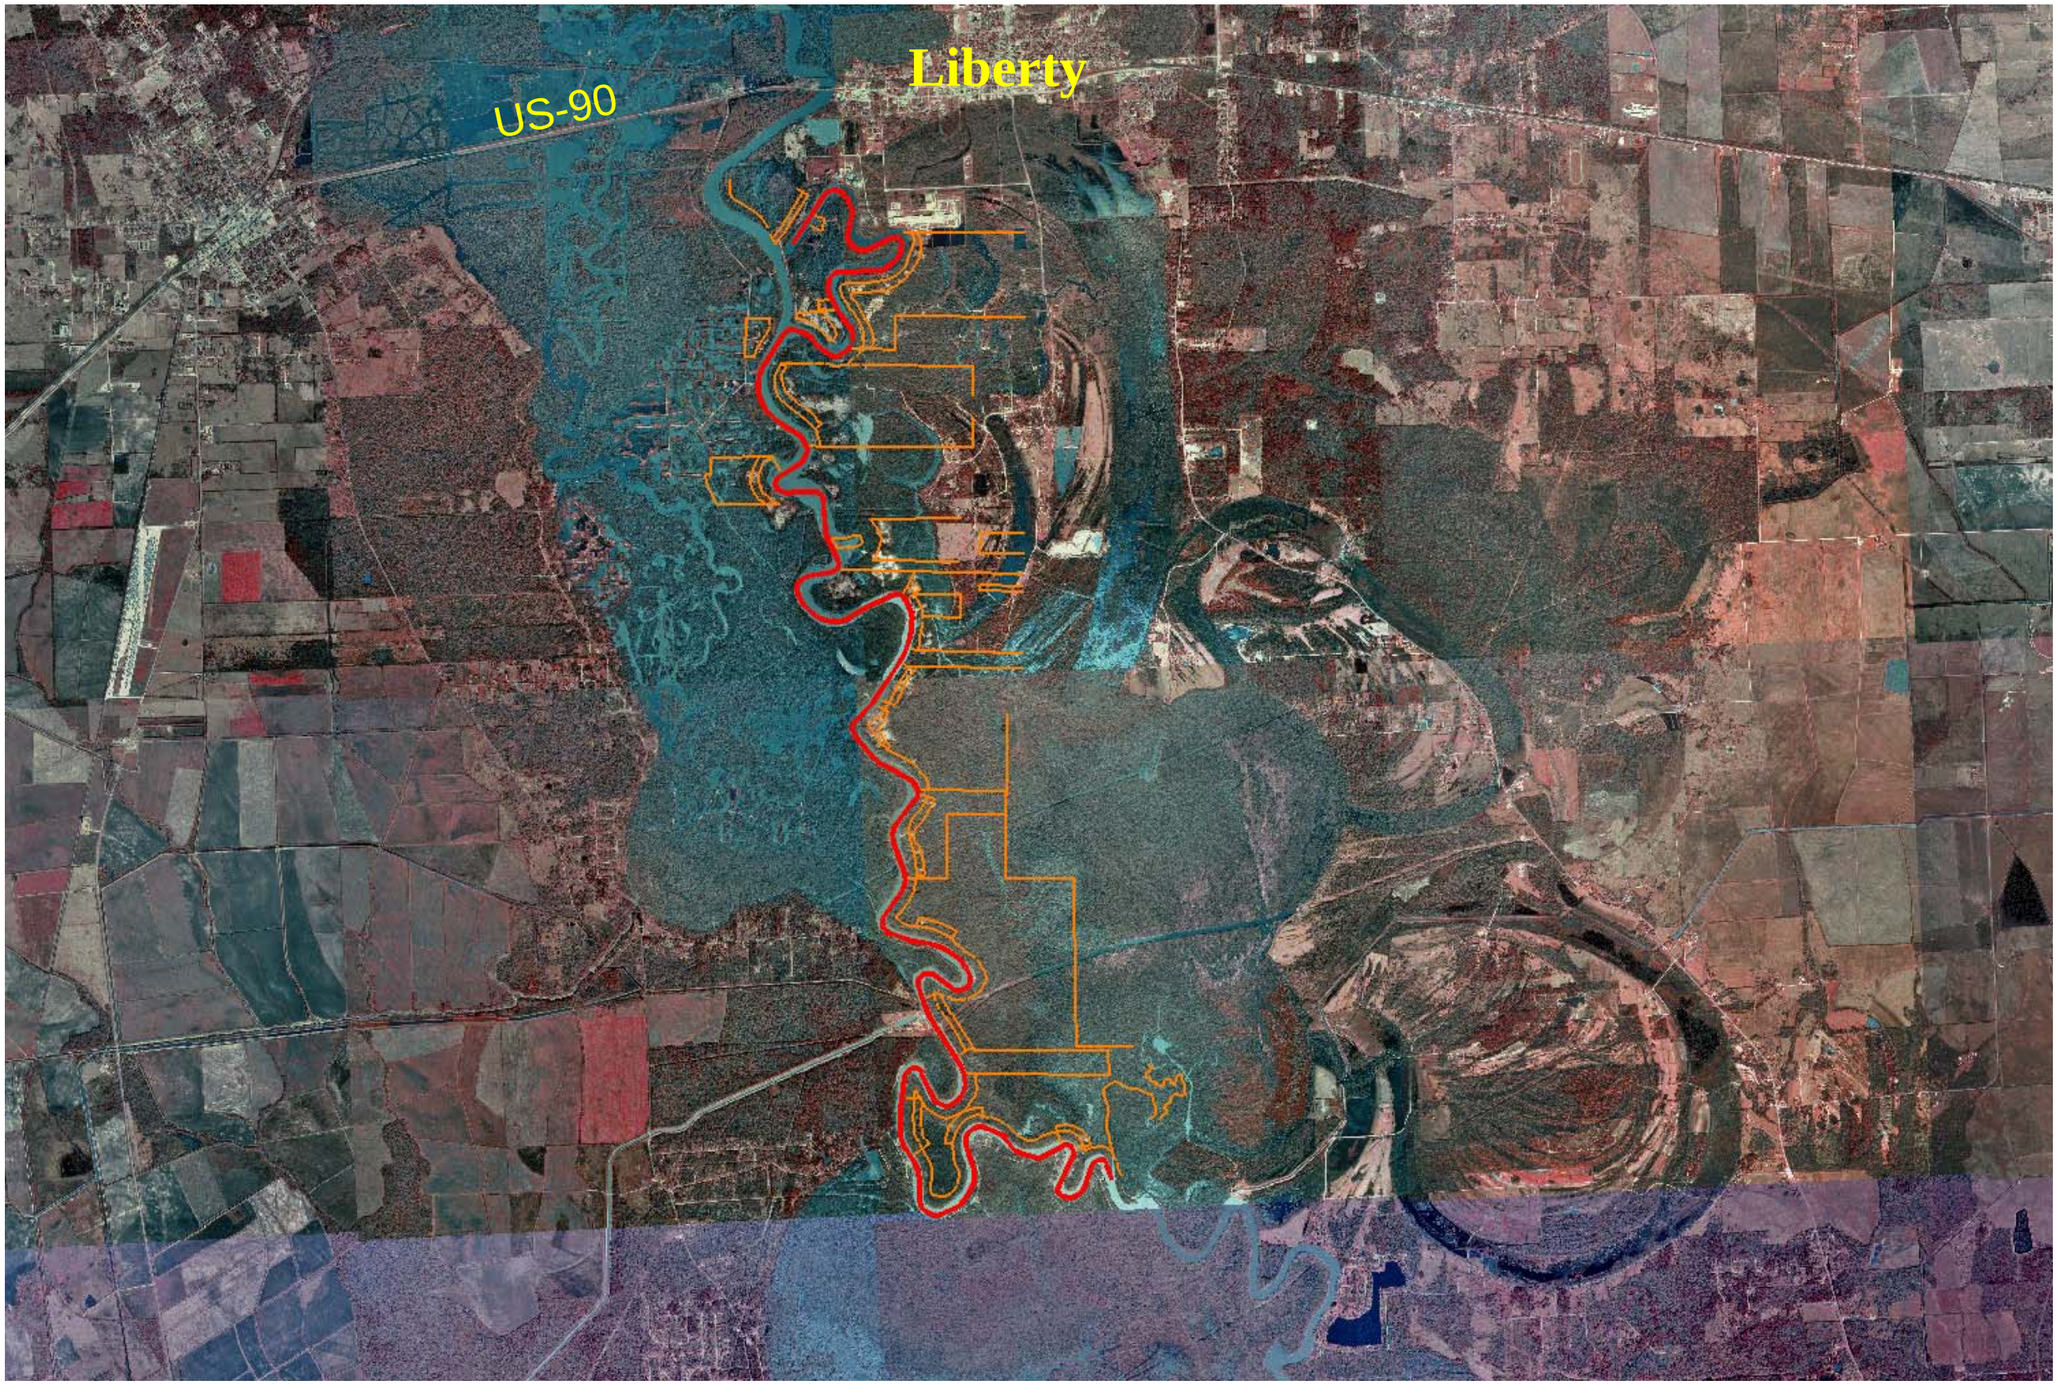

Trinity River - Channel to Liberty 1

DISPOSAL AREA NO. 8

DISPOSAL AREA NO. 9

DISPOSAL AREA NO. 10

DISPOSAL AREA NO. 10

DISPOSAL AREA NO. 10

DEBRIS DISPOSAL AREA NO. 5A

DEBRIS DISPOSAL AREA NO. 4A

DISPOSAL AREA NO. 7

P.C. STA 303+47.58 CURVE NO. 23
P.C.C. STA 305+65.19 CURVE NO. 24
P.T. STA 305+17.20
P.C. STA 301+01.81 CURVE NO. 31
P.T. STA 300+44.30
CURVE NO. 32
P.I. NO. 32 STA. 338+58.80
P.I. NO. 33 STA. 388+34.60
P.C. STA 410+18.50
P.T. STA 414+74.48
CURVE NO. 34
P.C. STA 425+46.60
CURVE NO. 35
P.I. NO. 35 STA 432+13.20
P.C. STA 445+00.20
P.T. STA 450+74.20
CURVE NO. 37
P.C. STA 460+00
P.T. STA 464+62.30
CURVE NO. 38
P.I. NO. 28 STA 299+53.80
P.C. STA 299+42.20
P.T. STA 296+48.80
CURVE NO. 27
P.I. NO. 27 STA 270+66.80
P.C. STA 270+00
P.T. STA 267+50.60
CURVE NO. 26
P.C. STA 263+65.80
CURVE NO. 25
P.I. NO. 26 STA 277+91.40
P.T. STA 280+82.30
P.I. NO. 25 STA 337+62.68
P.C. STA 332+27.28
P.I. NO. 24 STA 248+66.80
P.C. STA 247+50.60
CURVE NO. 21
P.T. STA 224+67.99
P.C. STA 217+25.70
CURVE NO. 19
P.C. STA 233+45.22
CURVE NO. 20
P.T. STA 243+45.10
P.C. STA 243+02.04
CURVE NO. 22

PLAN
0 500 1,000 1,500
SCALE IN FEET

Trinity River - Channel to Liberty 2

DISPOSAL AREA NO. 10

DEBRIS DISPOSAL AREA NO. 6A

DISPOSAL AREA NO. 10

DEBRIS DISPOSAL AREA NO 5A

DISPOSAL AREA NO. 10

DISCHARGE CORRIDOR

CORRIDOR

PLAN

0 500 1,000 1,500

SCALE IN FEET

Trinity River - Channel to Liberty 3

SAL AREA NO. 10

SPOSAL AREA NO. 6A

DISCHARGE CORRIDOR

CURVE NO. 60

P.C. STA 795+14.40

P.T. STA 795+33.30

P.C. STA 830+93.30

CURVE NO. 63

P.T. STA 838+38.70

P.C. STA. 769+85.03

P.T. STA 769+78.30

P.T. STA 794+00

P.C. STA 796+85.30

P.T. STA 771+42.30

800+00

CURVE NO. 59

P.T. STA 815+97.70

P.C. STA 822+71.20

820+00

840+00

STA. 843+77.40

769+60

CURVE NO. 57

769+80

CURVE NO. 58

P.C. STA. 807+57.20

CURVE NO. 61

CURVE NO. 62

P.T. STA 818+48.00

N

PLAN

0 500 1,000 1,500

SCALE IN FEET

Trinity River - Channel to Liberty 4

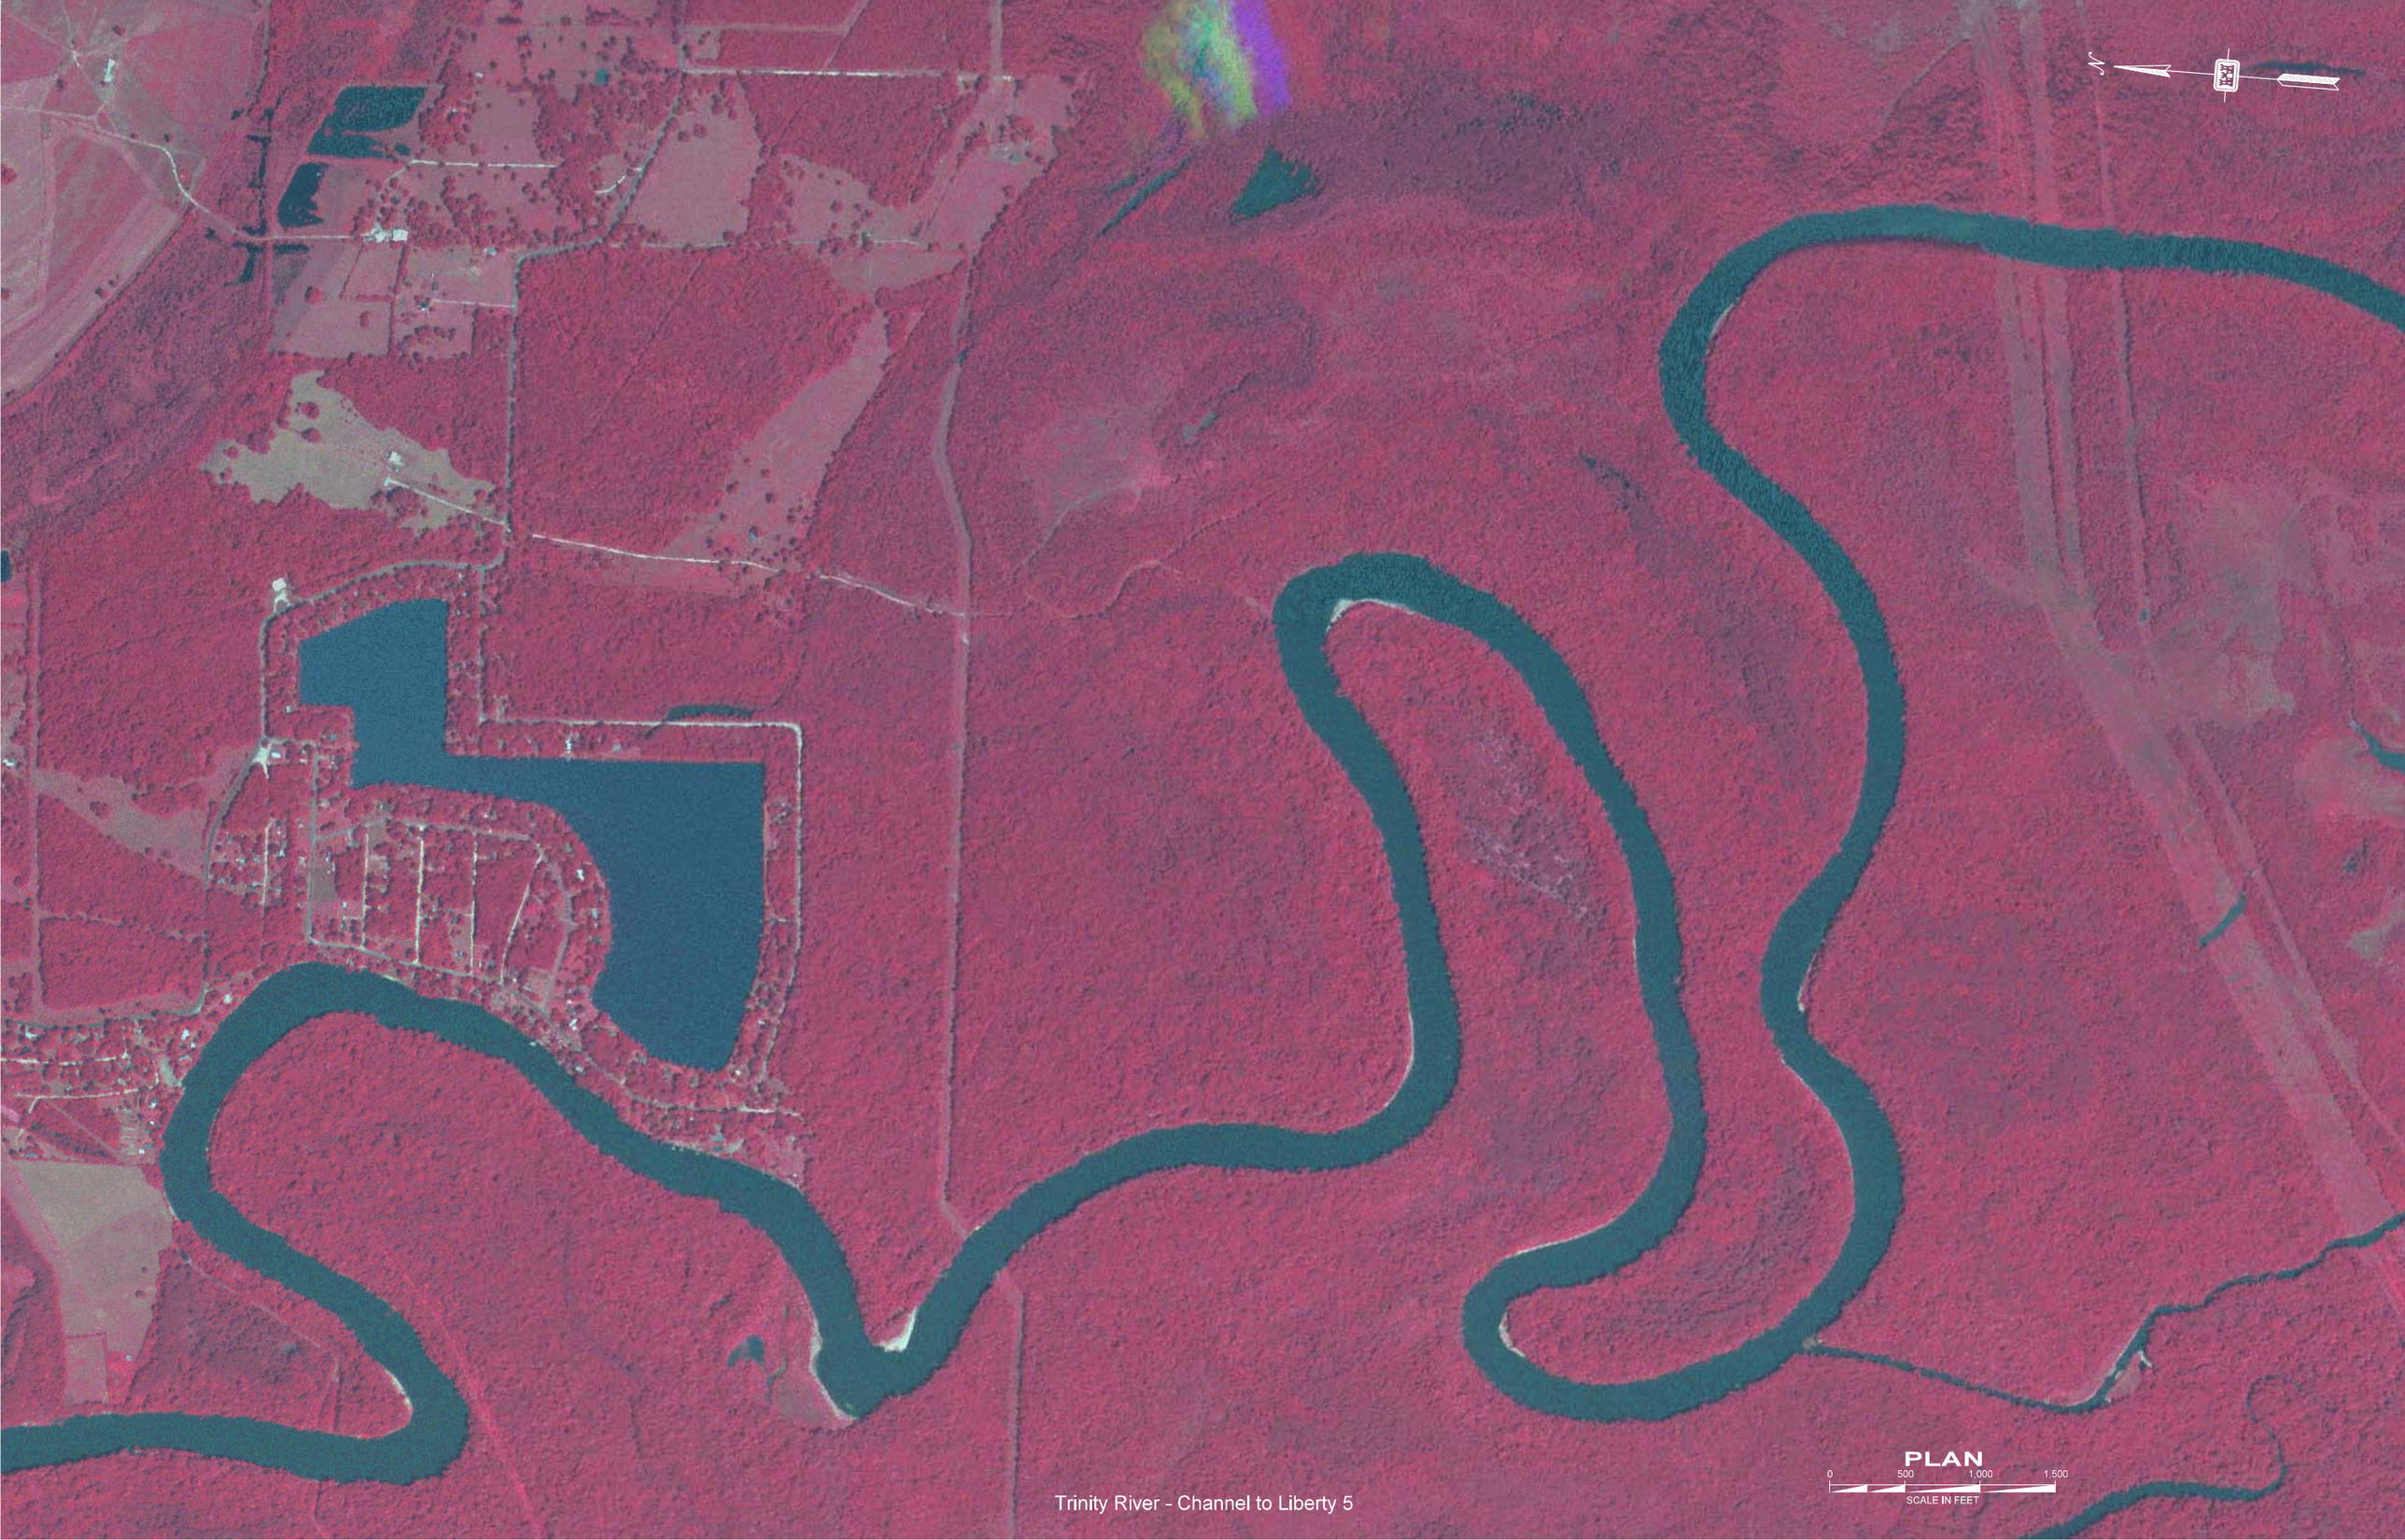

Trinity River - Channel to Liberty 5

Trinity River - Channel to Liberty 6

Trinity River - Channel to Liberty 7

Trinity River - Channel to Liberty 8

N
PLAN
0
500
1,000
1,500
SCALE IN FEET
Trinity River - Channel to Liberty 9