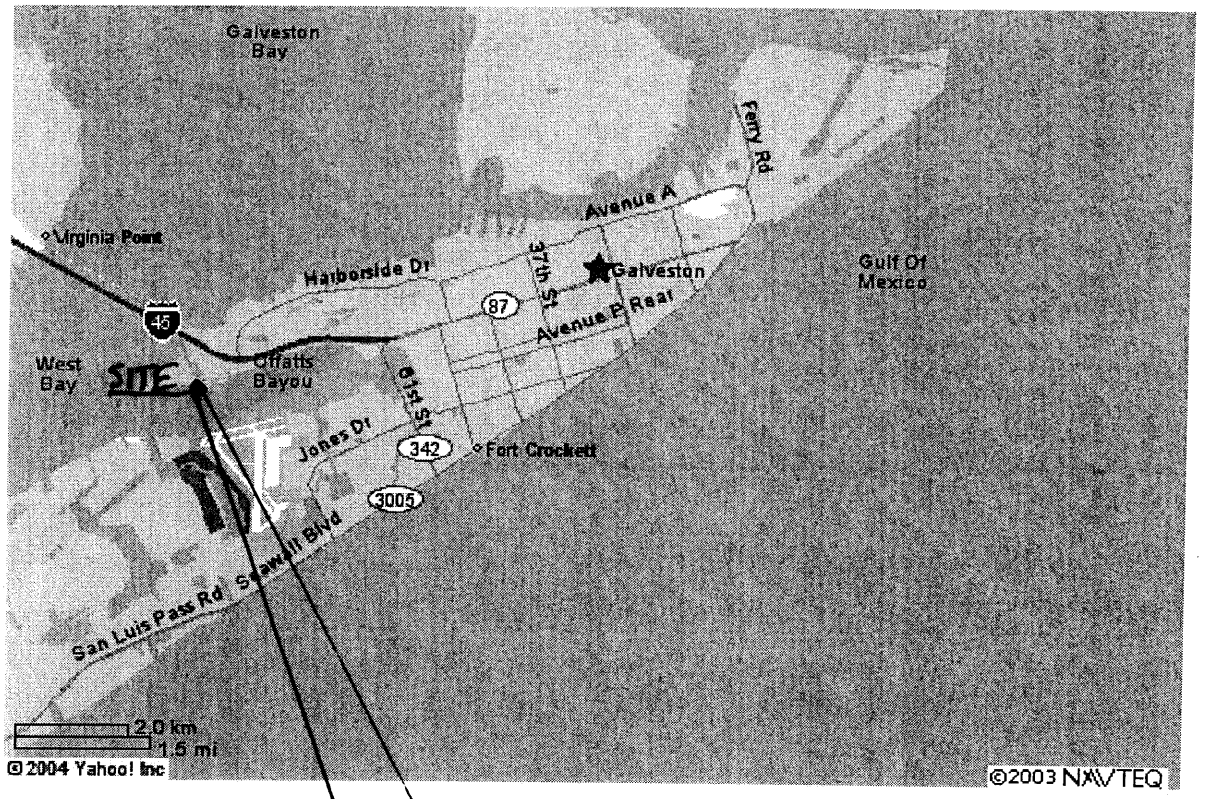

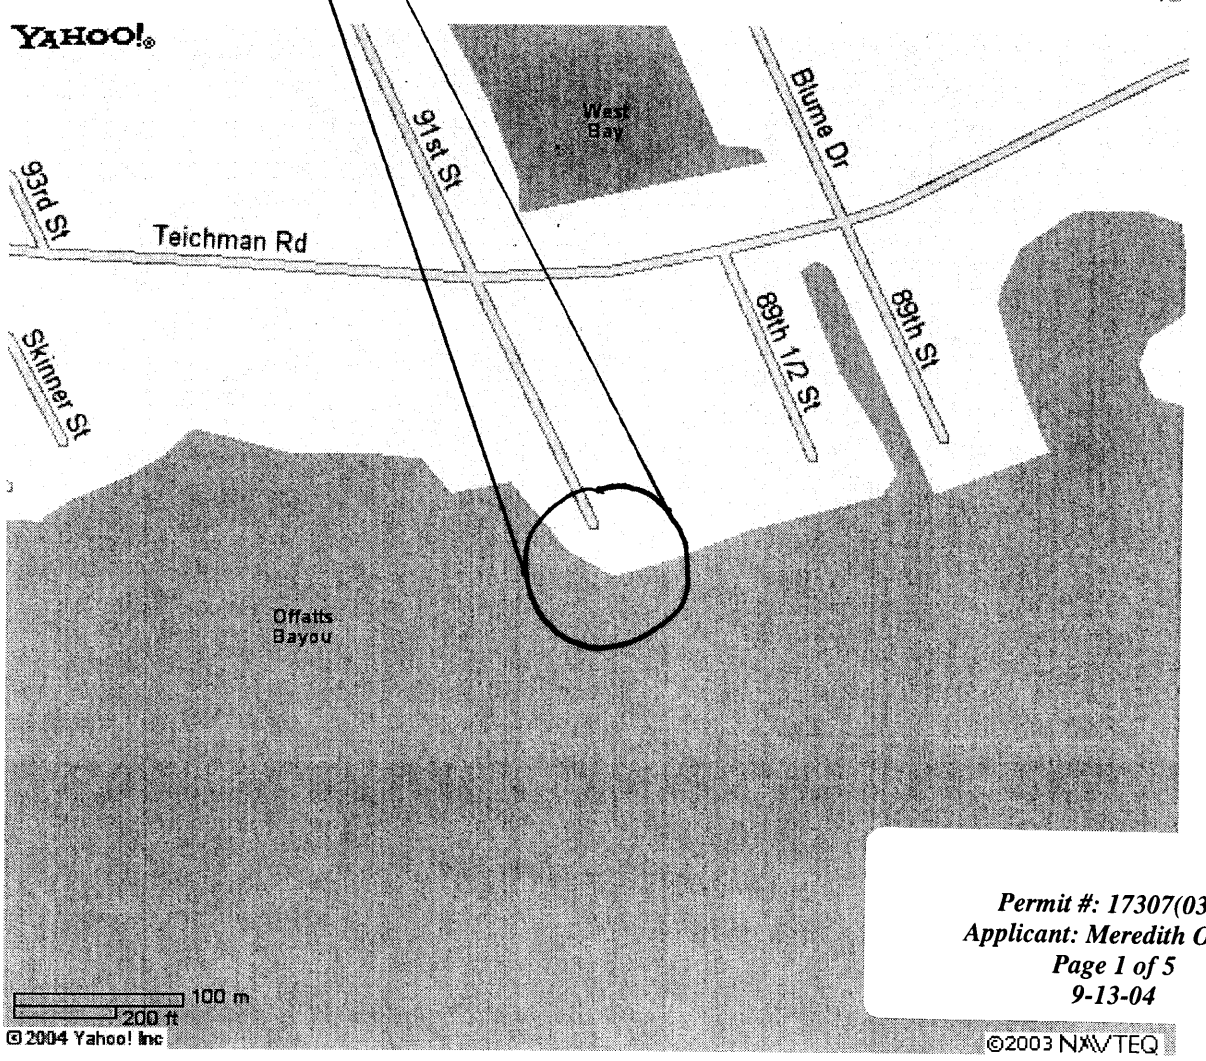

Permit #: 17307(03)
Applicant: Meredith Ogden
Page 1 of 5
9-13-04

When using any driving directions or map, it's a good idea to do a reality check and make sure the road still exists, watch out for construction, and follow all traffic safety precautions. This is only to be used as an aid in planning.

Copyright © 2004 Yahoo! Inc. All rights reserved.

Uttatts Bayou

AUG 1 3 2004

Landing Boat House Project
17307(03)

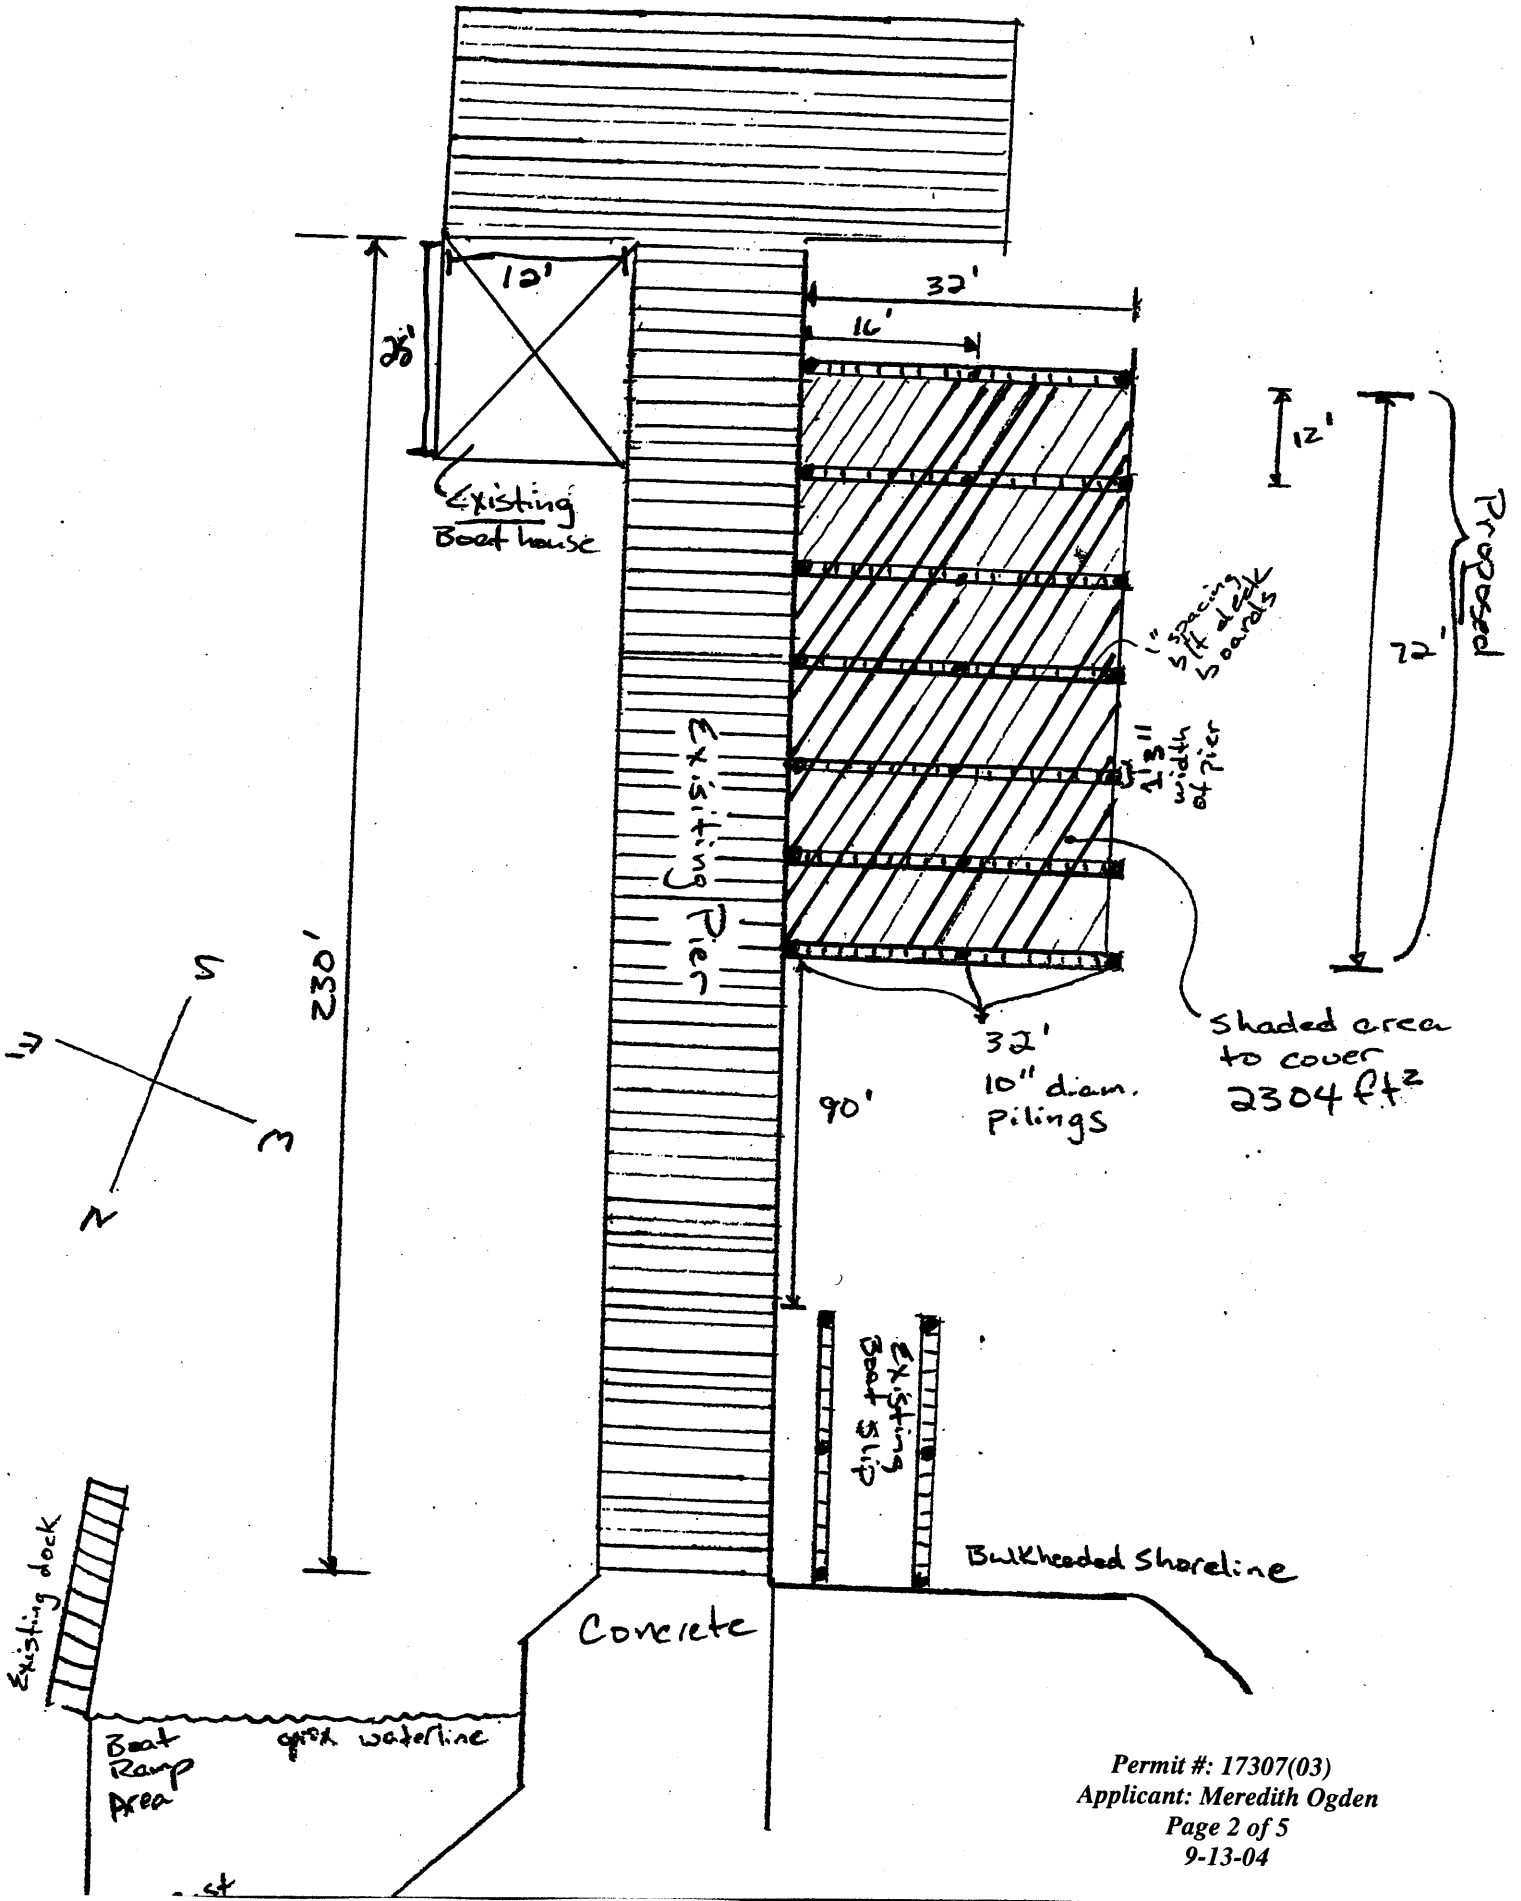

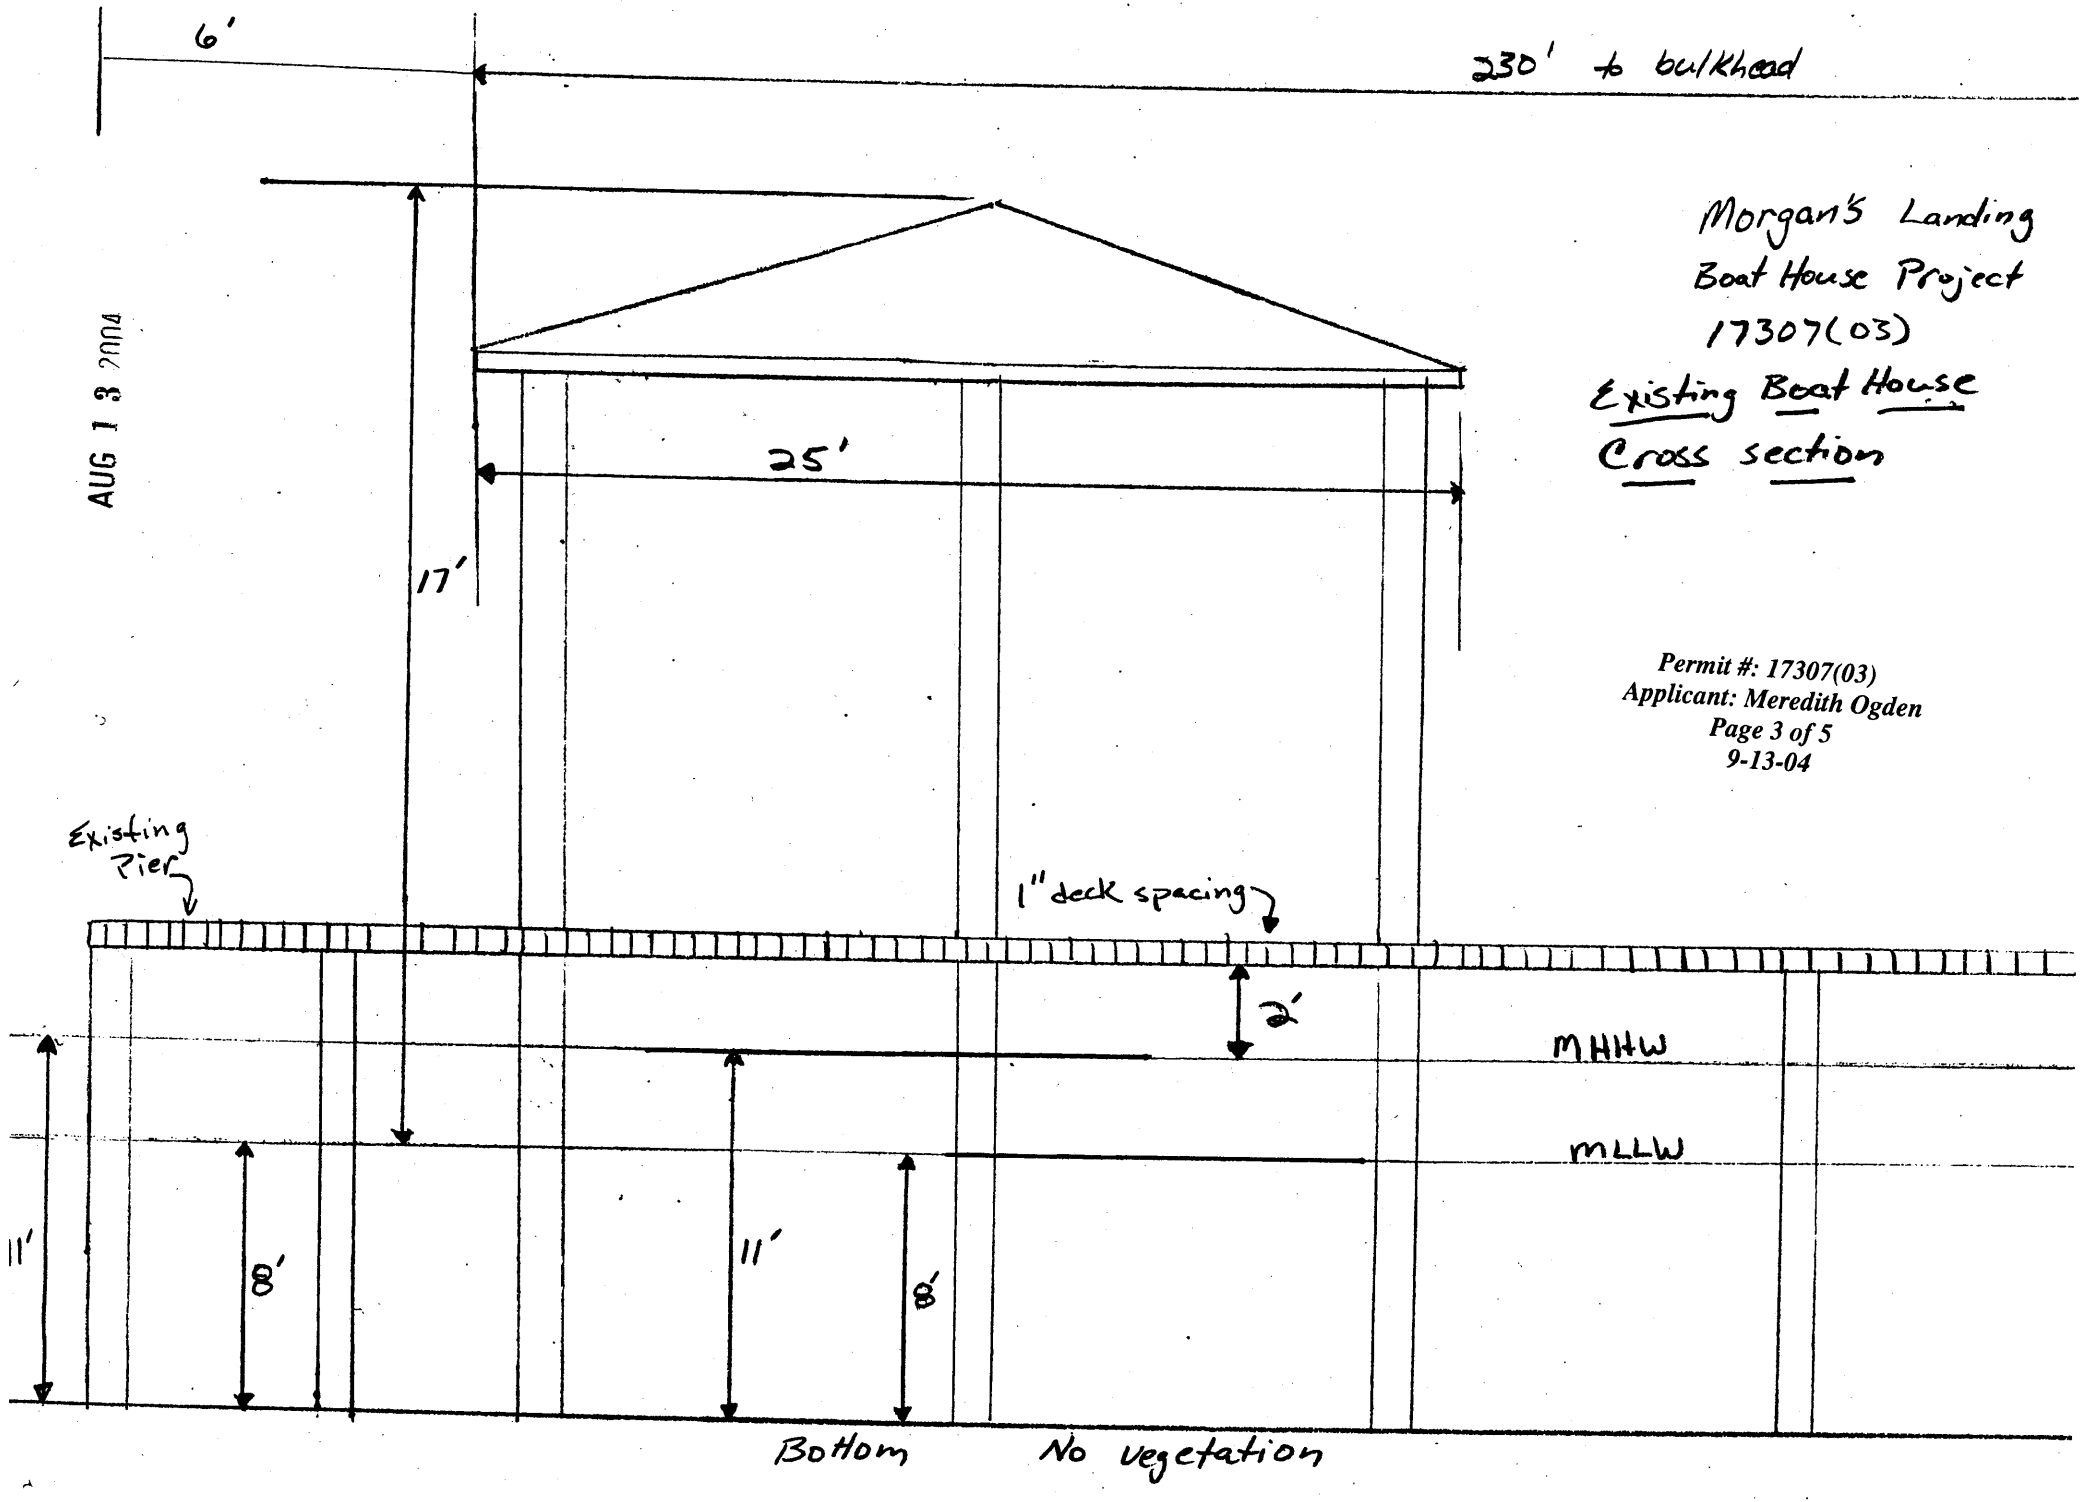

Morgan's Landing
Boat House Project
17307(03)
Existing Boat House
Cross section

AUG 13 2004

Morgan's Landing
Boat House Project
17307(03)

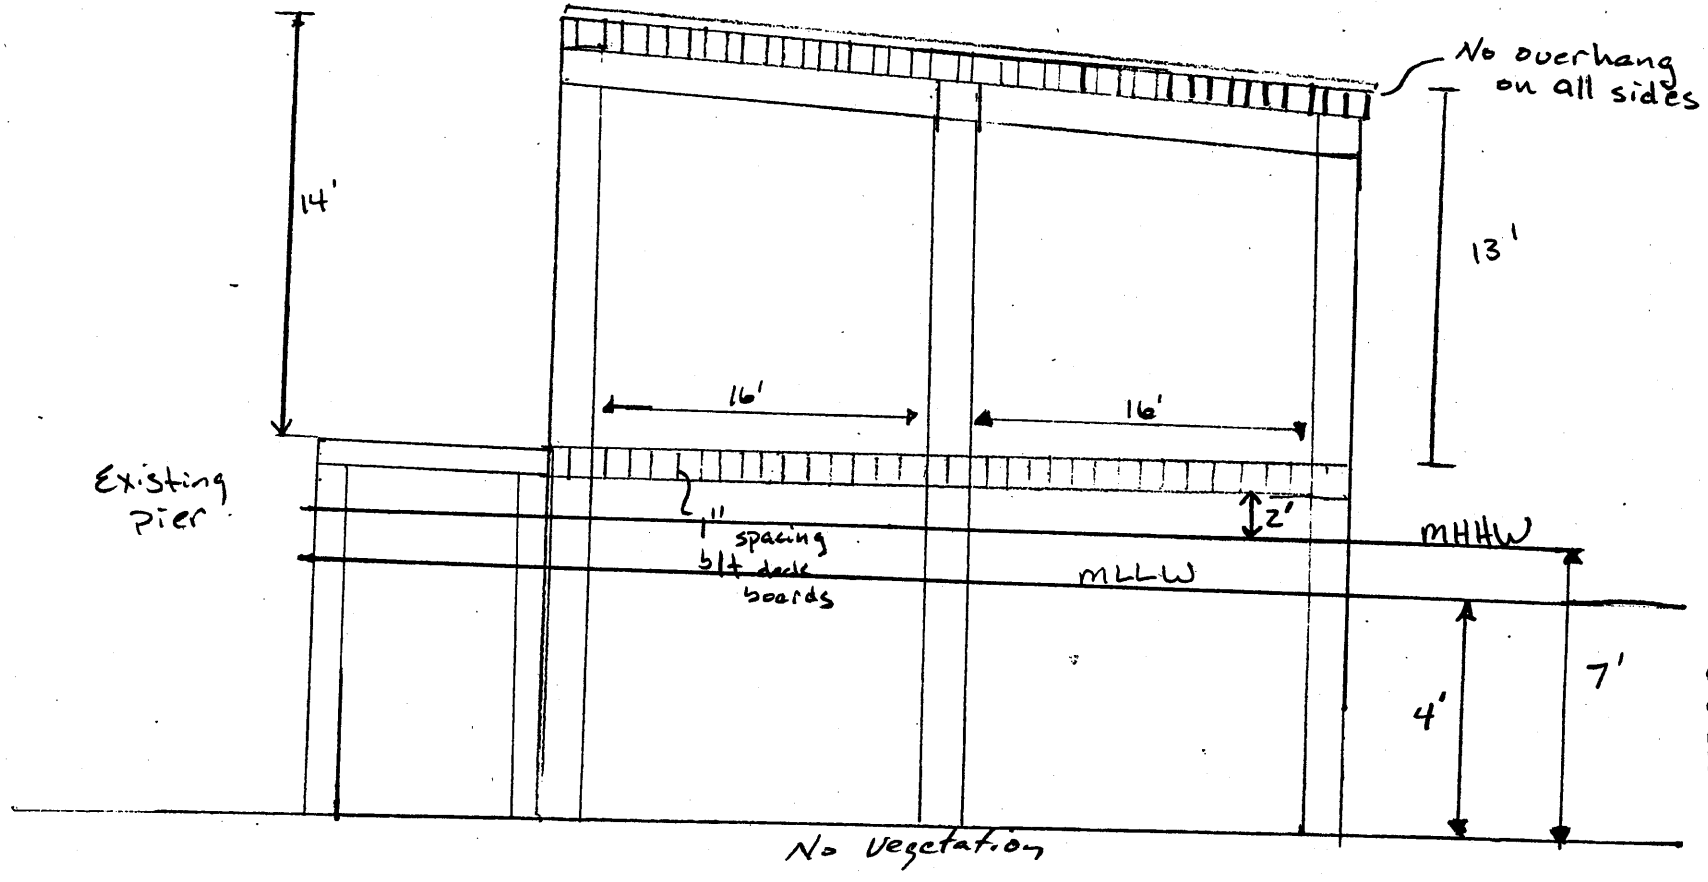

Cross section - 1st boat house on pier

JUL 30 2004

A = 72'
B = 2'
C = 8'
D = 11'
E = 19'
F = 218' to existing bulkhead
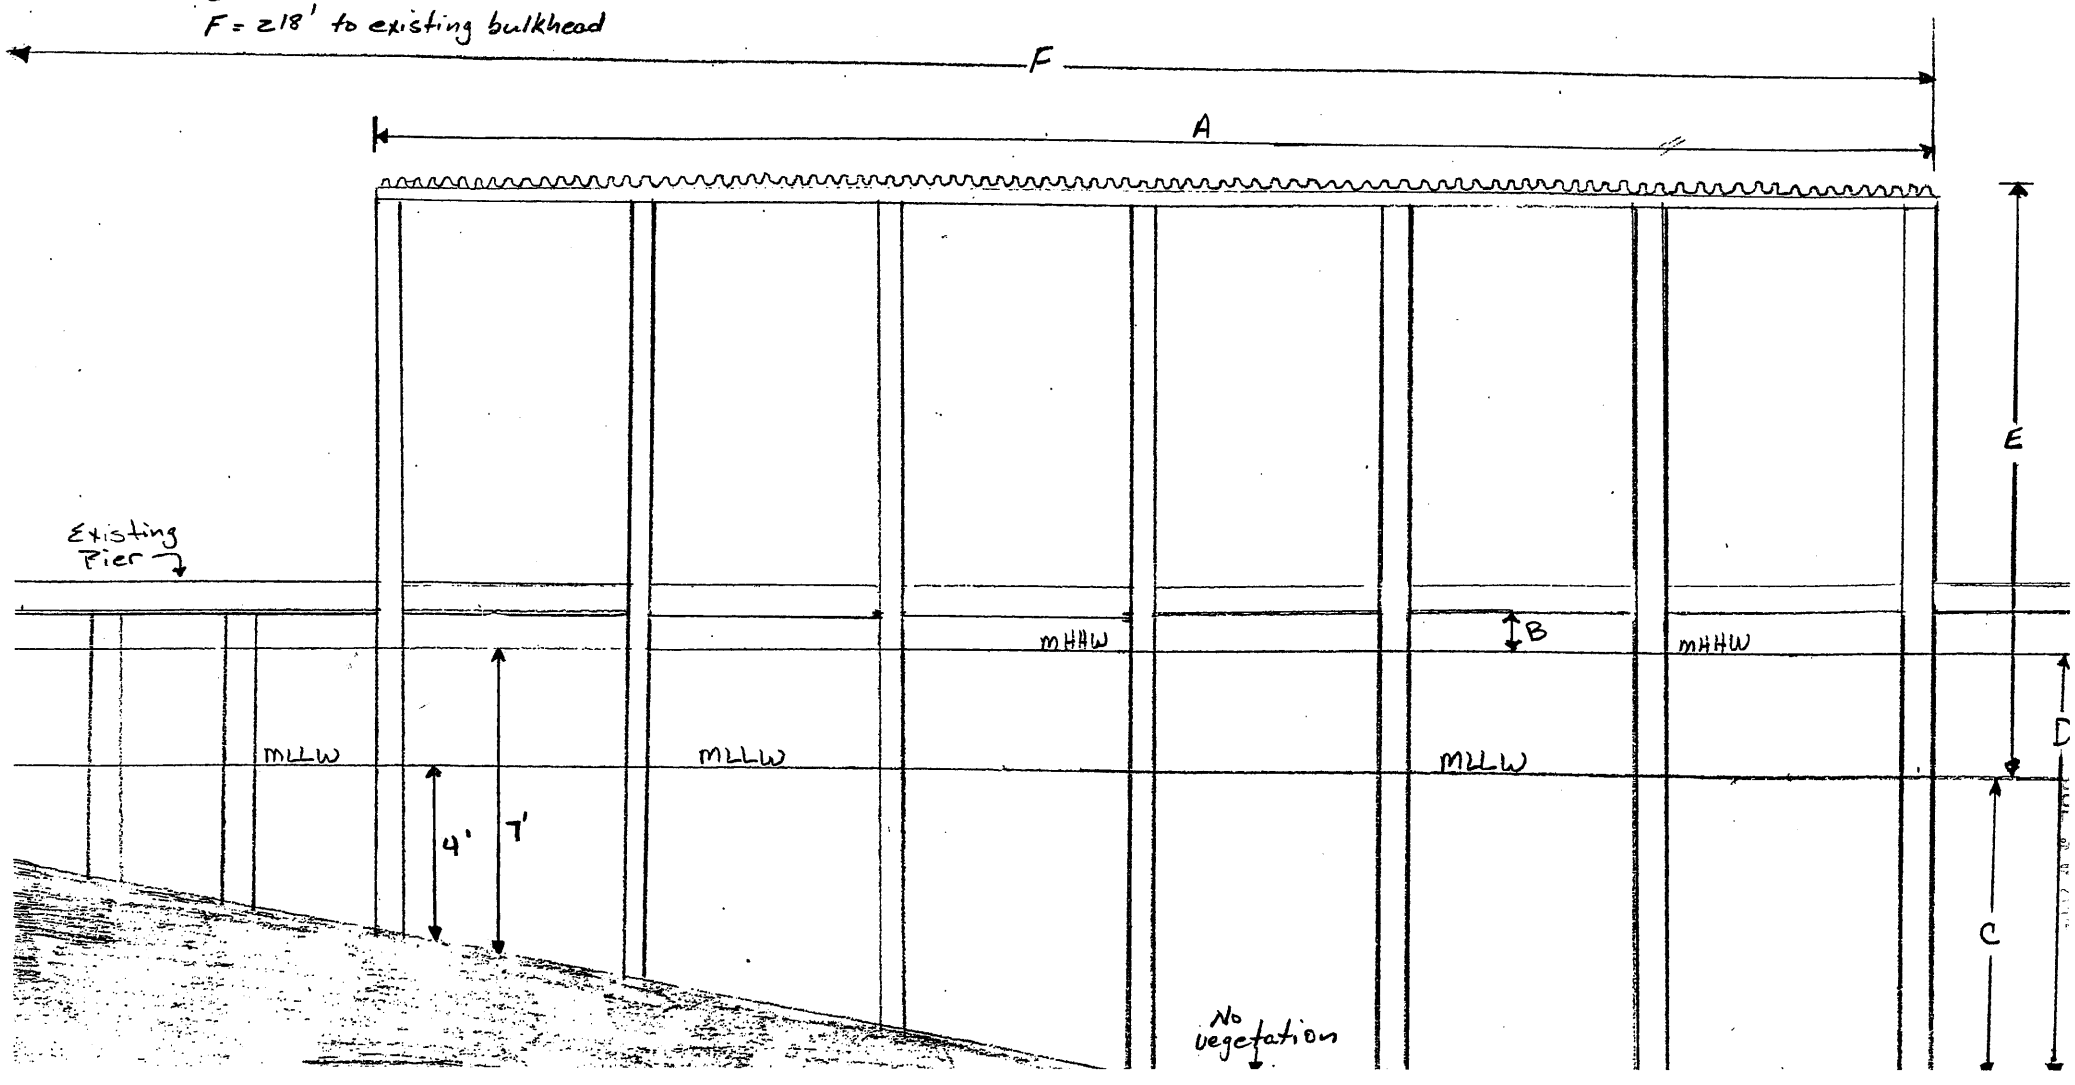
Proposed Morgan's Landing Boat House Project 17307(03)