SEP 2 4 2003

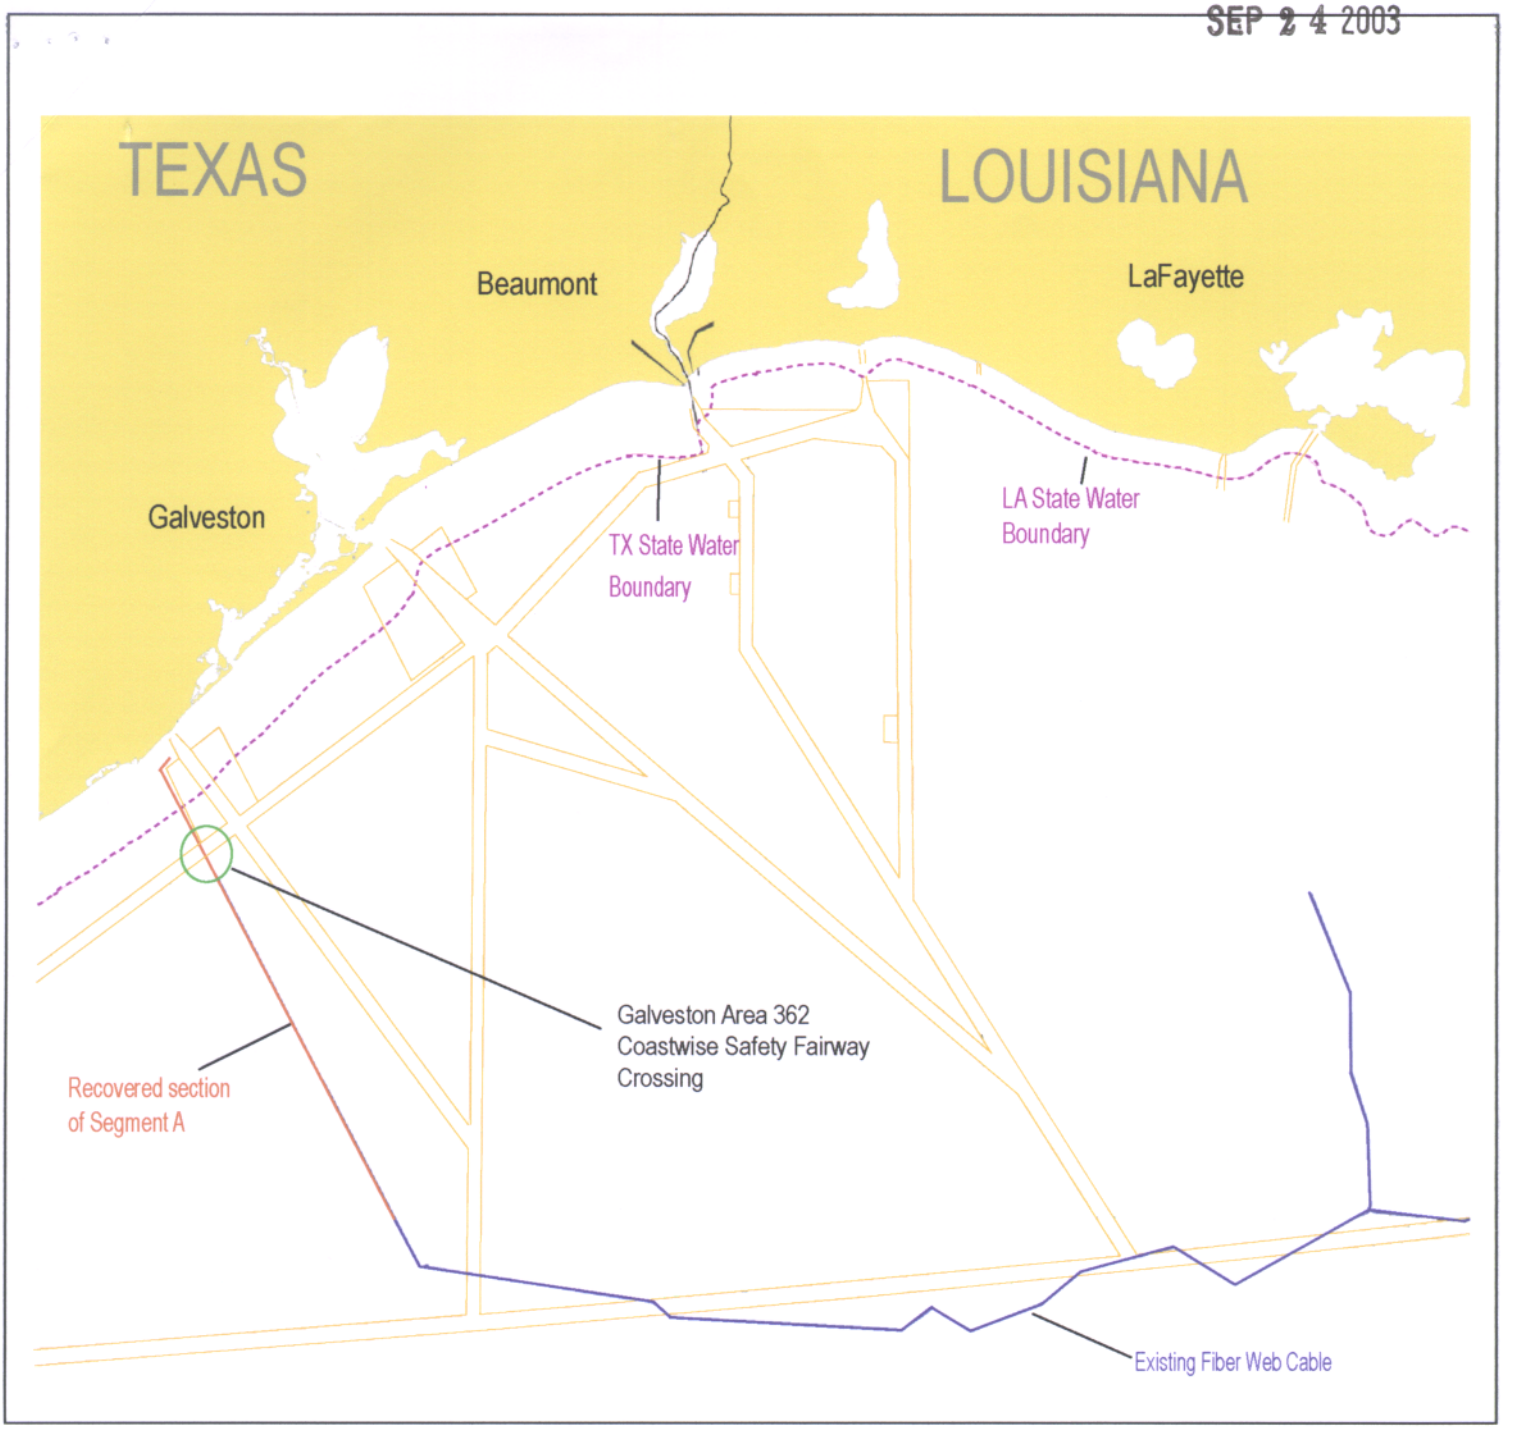

Figure 1. Coastwise Safety Fairway Crossing of the Fiber Web fiber optic cable network in Galveston Area Block 362 under Permit #21689, Galveston District U.S. Corps of Engineers.

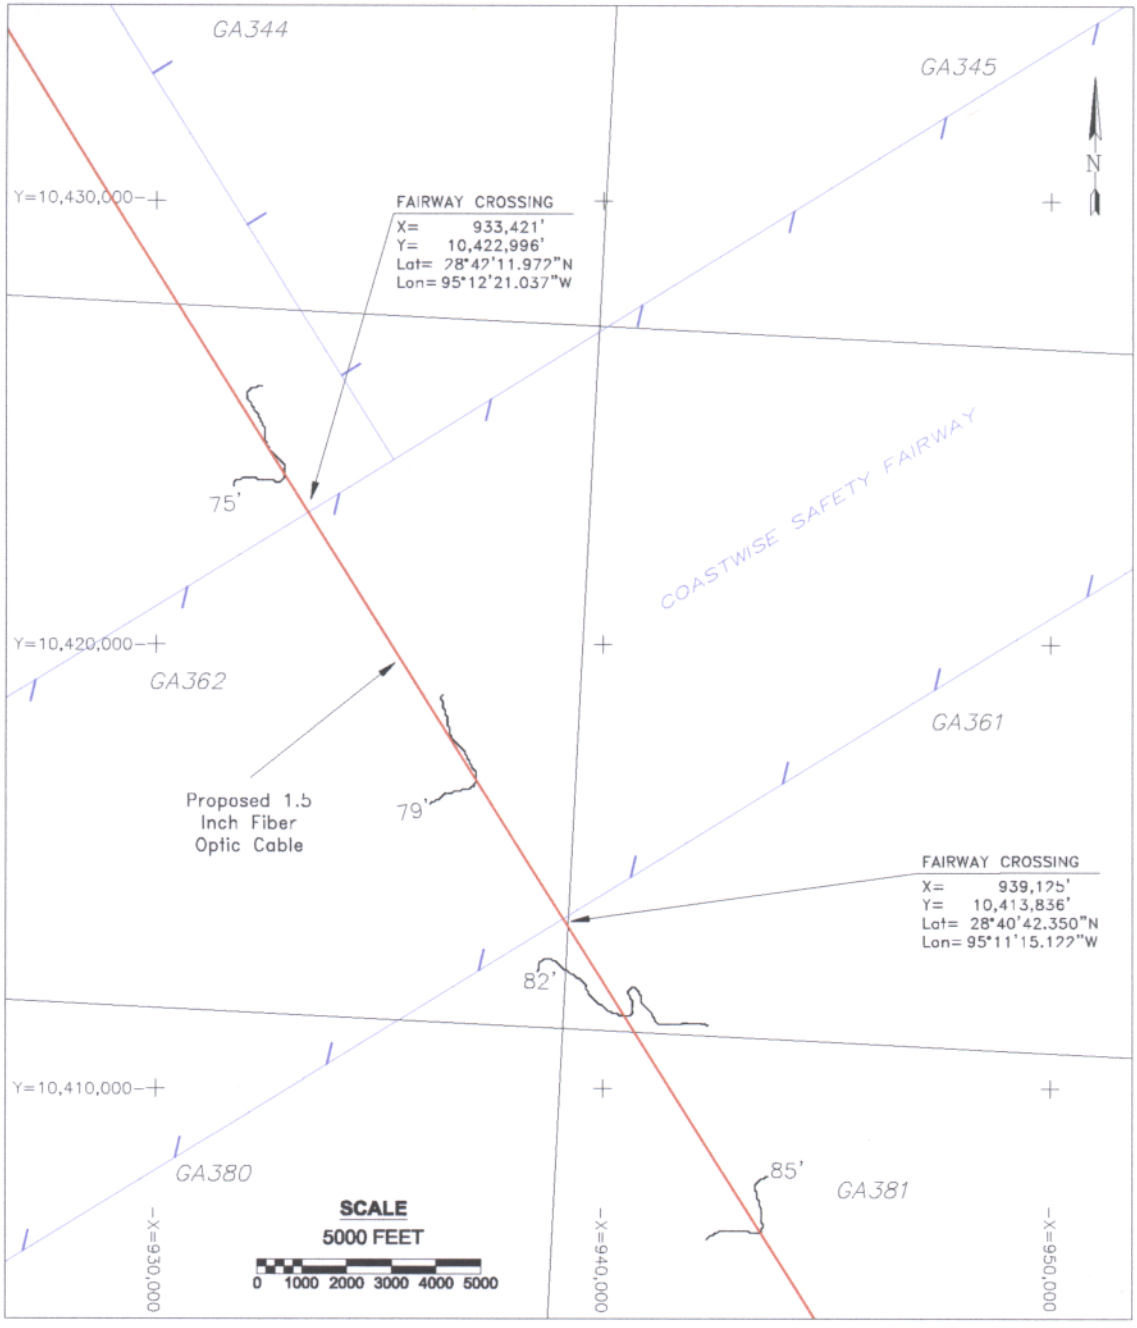

Grid:	UTM
Zone:	15 North
Ellipsoid:	Clarke 1866
Dist. Unit:	Feet

Gulf Fiber Corporation

GFC Proposed Fiber Optic Cable

Fairway Crossing Plan View

DATE: 02/23/04	DRAWN BY: TL	SCALE: AS SHOWN
REV. No.: N/A	CHECKED BY: TM	SHEET No.: 1 OF 3

MARINE RESOURCES INC

MARINE RESOURCES INC.
7897 SW JACK JAMES DR. SUITE A
STUART, FL 34997
TEL: (772) 221-2181
FAX: (772) 221-7715

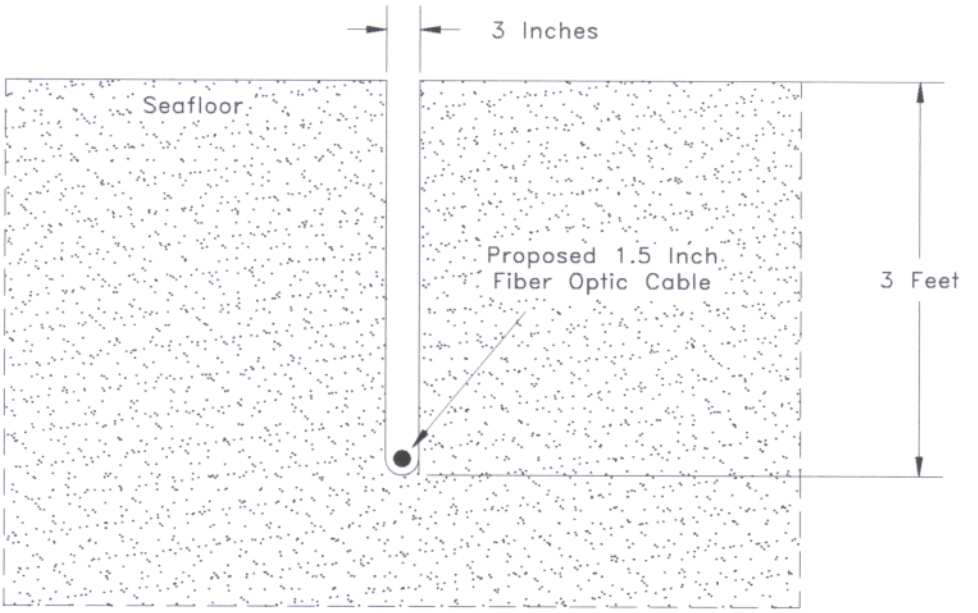

Replacing sheet 25 of 26 of original permit, Galveston District, Permit #21689, issued June 23, 1999.

Grid:	N/A
Zone:	N/A
Ellipsoid:	N/A
Dist. Unit:	N/A

GFC Proposed Fiber Optic Cable

Jetted Trench Profile

DATE: 02/23/04	DRAWN BY: TL	SCALE: N/A
REV. No.: N/A	CHECKED BY: TM	SHEET No.: 2 OF 3

MARINE RESOURCES INC.
7897 SW JACK JAMES DR. SUITE A
STUART, FL 34997
TEL: (772) 221-2181
FAX: (772) 221-7715

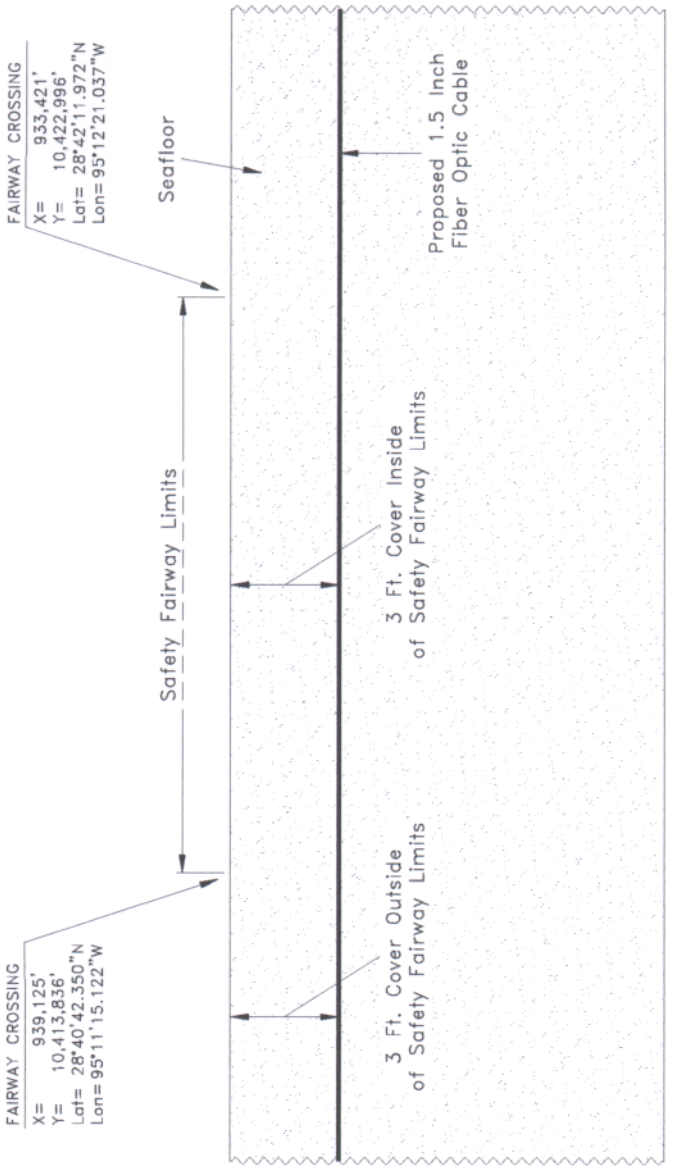

Replacing sheet 26 of 26 of original permit, Galveston District, Permit #21689, issued June 23, 1999.

Grid:	UTM
Zone:	15 North
Ellipsoid:	Clarke 1866
Dist. Unit:	Feet

Gulf Fiber Corporation

GFC Proposed Fiber Optic Cable

Modified Fairway Crossing

DATE: 02/23/04	DRAWN BY: TL	SCALE: NOT TO SCALE
REV. No.: N/A	CHECKED BY: TM	SHEET No.: 3 OF 3

MARINE RESOURCES INC

MARINE RESOURCES INC.
7897 SW JACK JAMES DR. SUITE A
STUART, FL 34997
TEL: (772) 221-2181
FAX: (772) 221-7715