Permit 22826
Moody Gardens, Inc.
Colonel Day Dock
Page 1 of 7 21 Jan '02

VICINITY MAP SCALE: NTS
FROM EXPEDIA.COM
ROAD MAPS

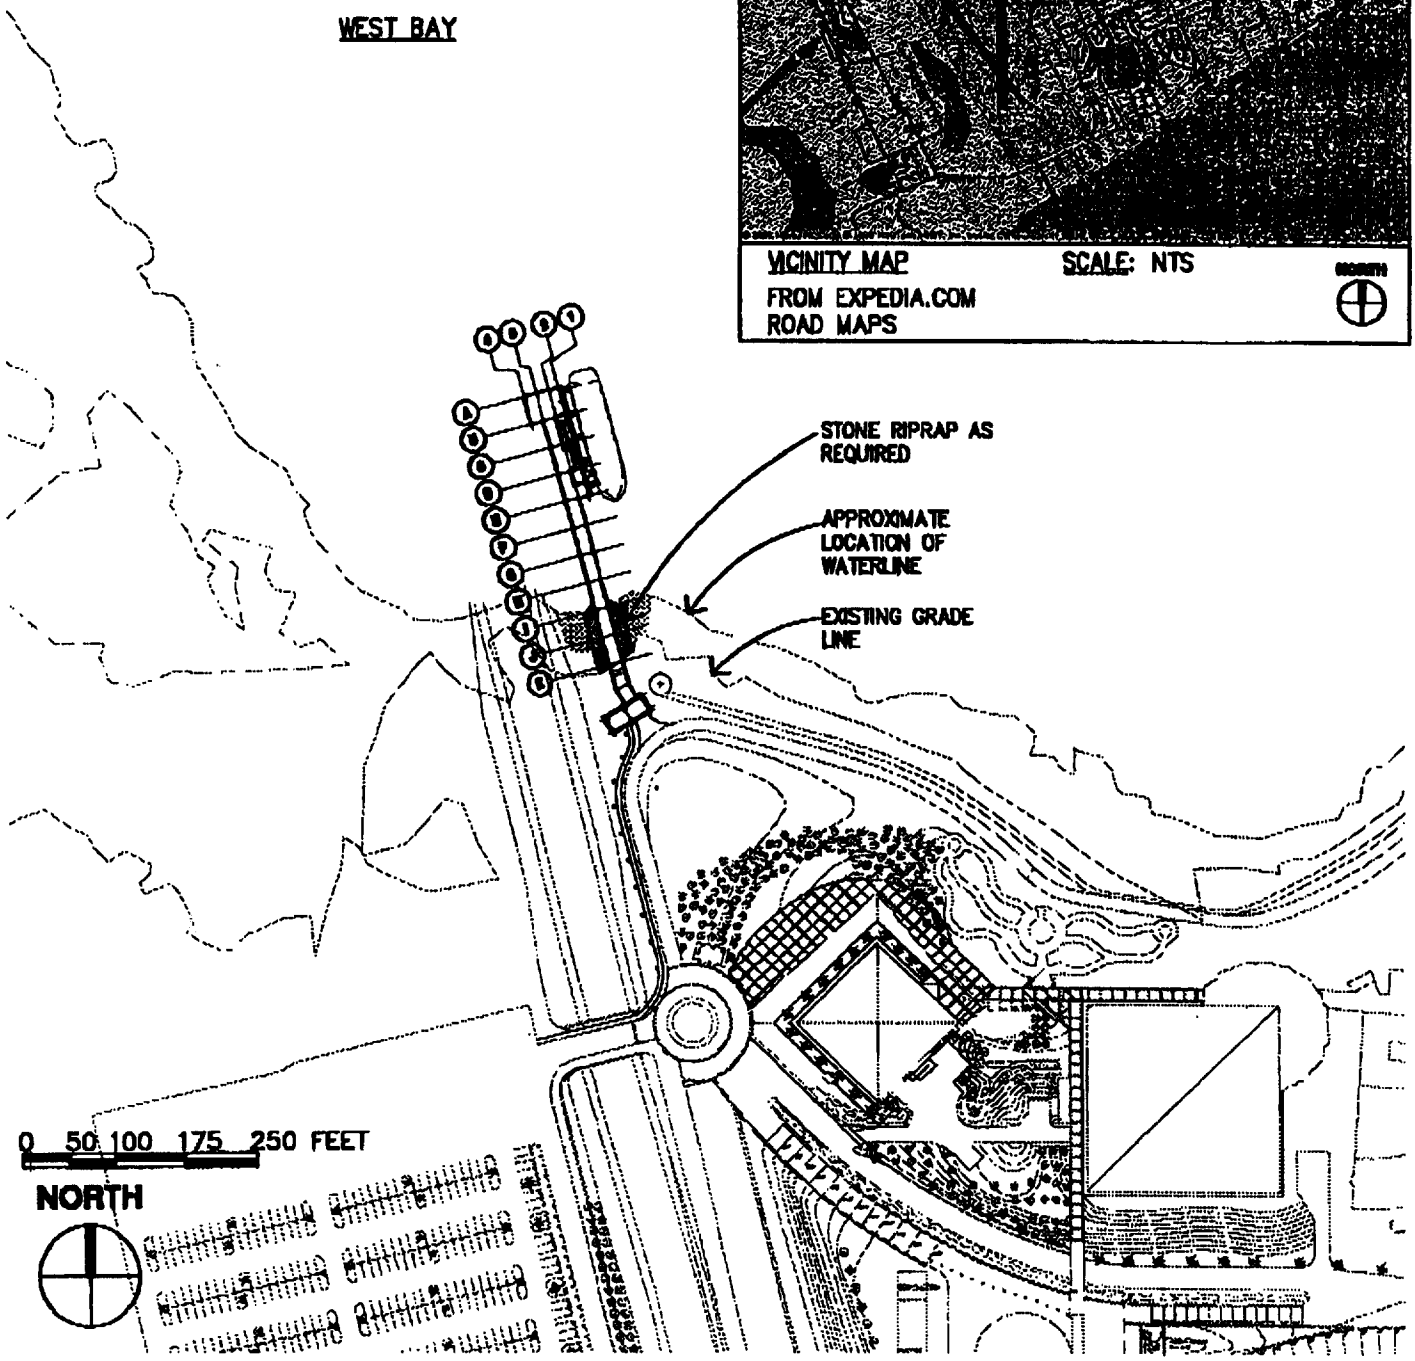

morris architects
3355 W. Alabama, Suite 200 • Houston, Texas 77098
713.622.1180 phone • 713.622.7021 fax
www.morrisarchitects.com • ftp.morrisarchitects.com

PROJECT:	MOODY GARDENS DAY DOCK GALVESTON, TEXAS
PROJECT NO:	H02201.000
ISSUED:	ISSUED FOR CORPS PERMIT
DATE:	DECEMBER 24, 2002
TITLE:	SITE PLAN/VICINITY MAP
SCALE:	1"=200'-0"

DETAIL NUMBER:

A0.10

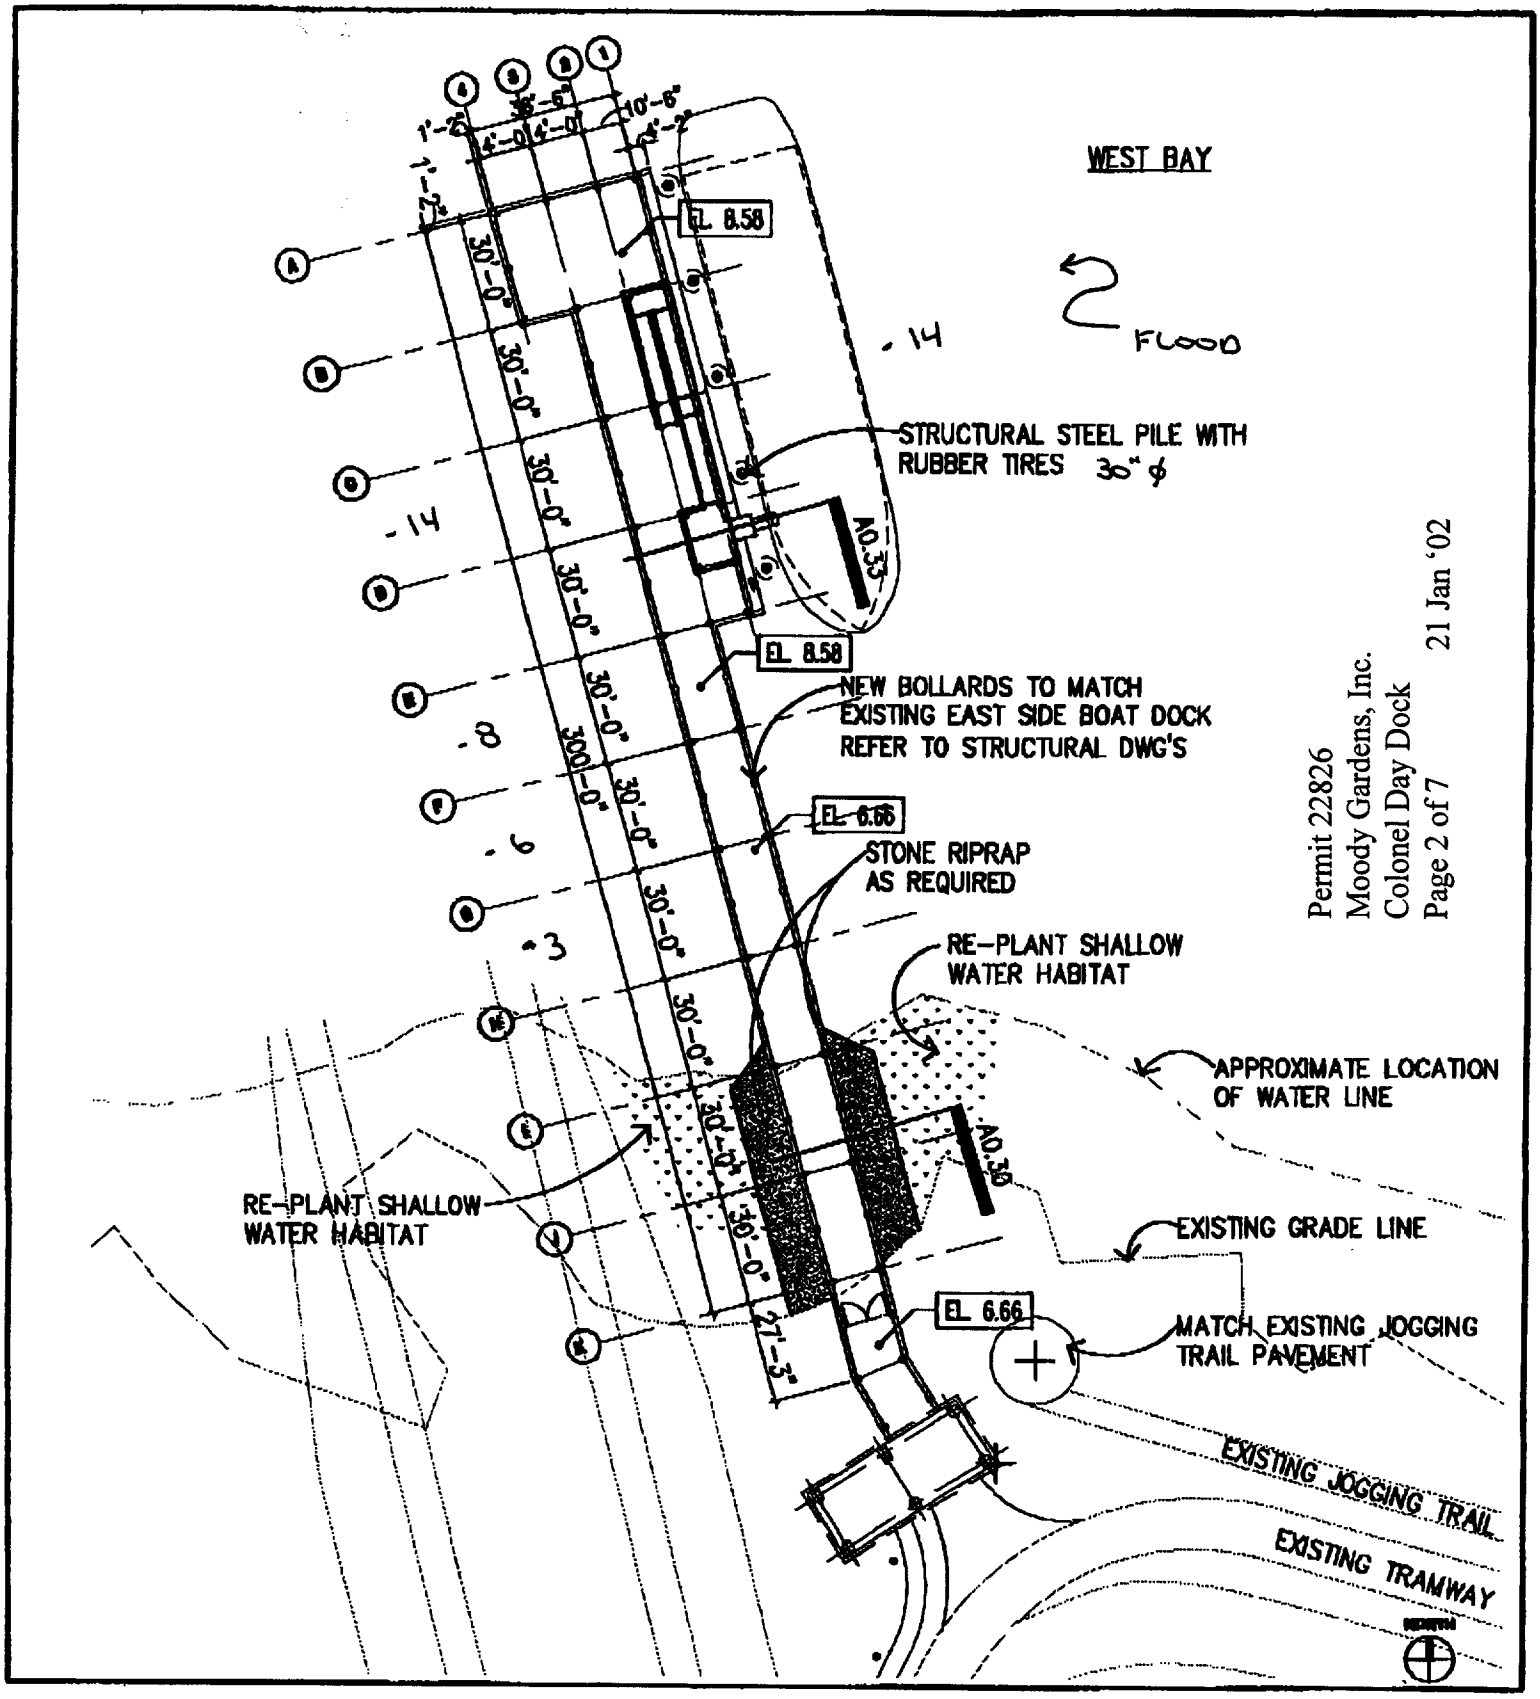

Permit 22826
Moody Gardens, Inc.
Colonel Day Dock
Page 2 of 7
21 Jan '02

morris architects
3355 W. Alabama, Suite 200 • Houston, Texas 77098
713.622.1180 phone • 713.622.7021 fax
www.morrisarchitects.com • ftp.morrisarchitects.com

PROJECT:	MOODY GARDENS DAY DOCK GALVESTON, TEXAS
PROJECT NO:	H02201.000
ISSUED:	ISSUED FOR CORPS PERMIT
DATE:	DECEMBER 24, 2002
TITLE:	DAY DOCK PLAN
SCALE:	1"=50'-0"

DETAIL NUMBER:

A0.20

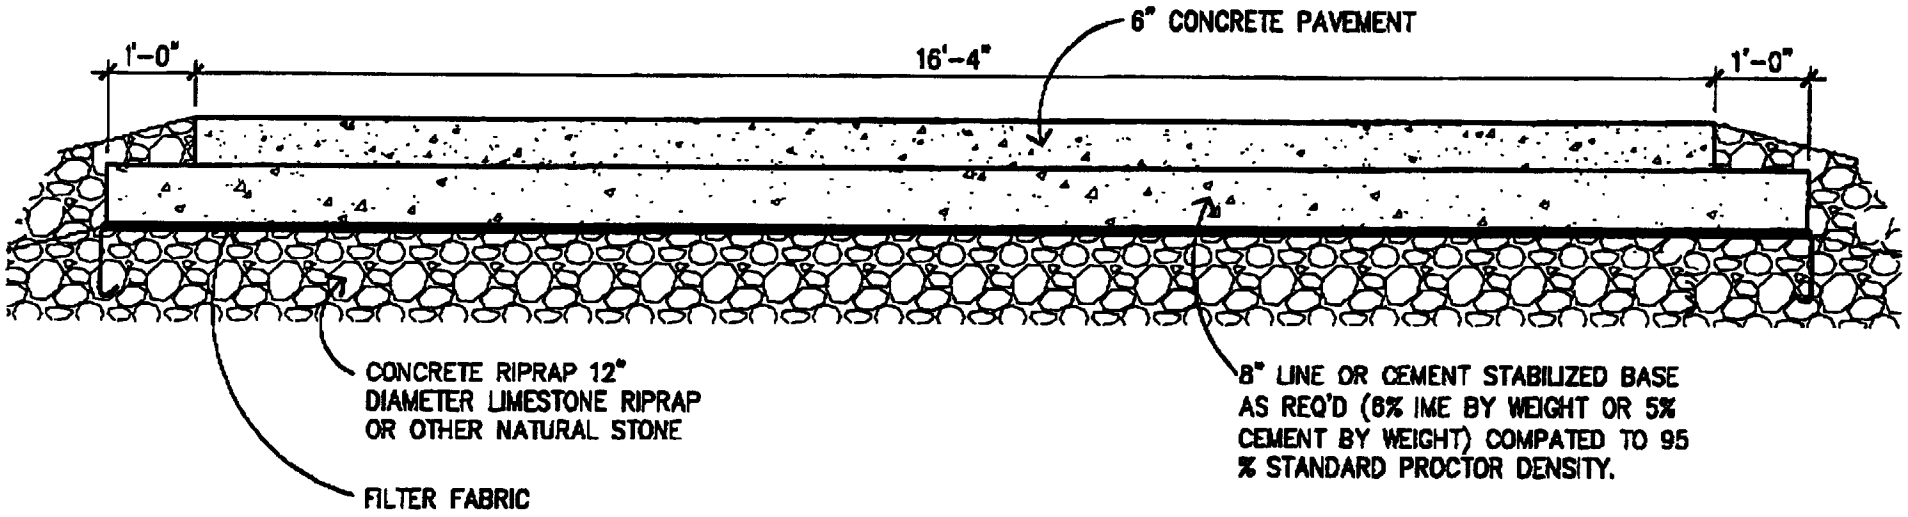

morris architects
3355 W. Alabama, Suite 200 • Houston, Texas 77098
713.622.1180 phone • 713.622.7021 fax
www.morrisarchitects.com • ftp.morrisarchitects.com

PROJECT:	MOODY GARDENS DAY DOCK GALVESTON, TEXAS
PROJECT NO:	H02201.000
ISSUED:	ISSUED FOR CORPS PERMIT
DATE:	DECEMBER 24, 2002
TITLE:	DOCK DETAIL
SCALE:	1/2"=1'-0"

Permit 22826
Moody Gardens, Inc.
Colonel Day Dock
Page 3 of 7 21 Jan '02

DETAIL NUMBER:

A0.30

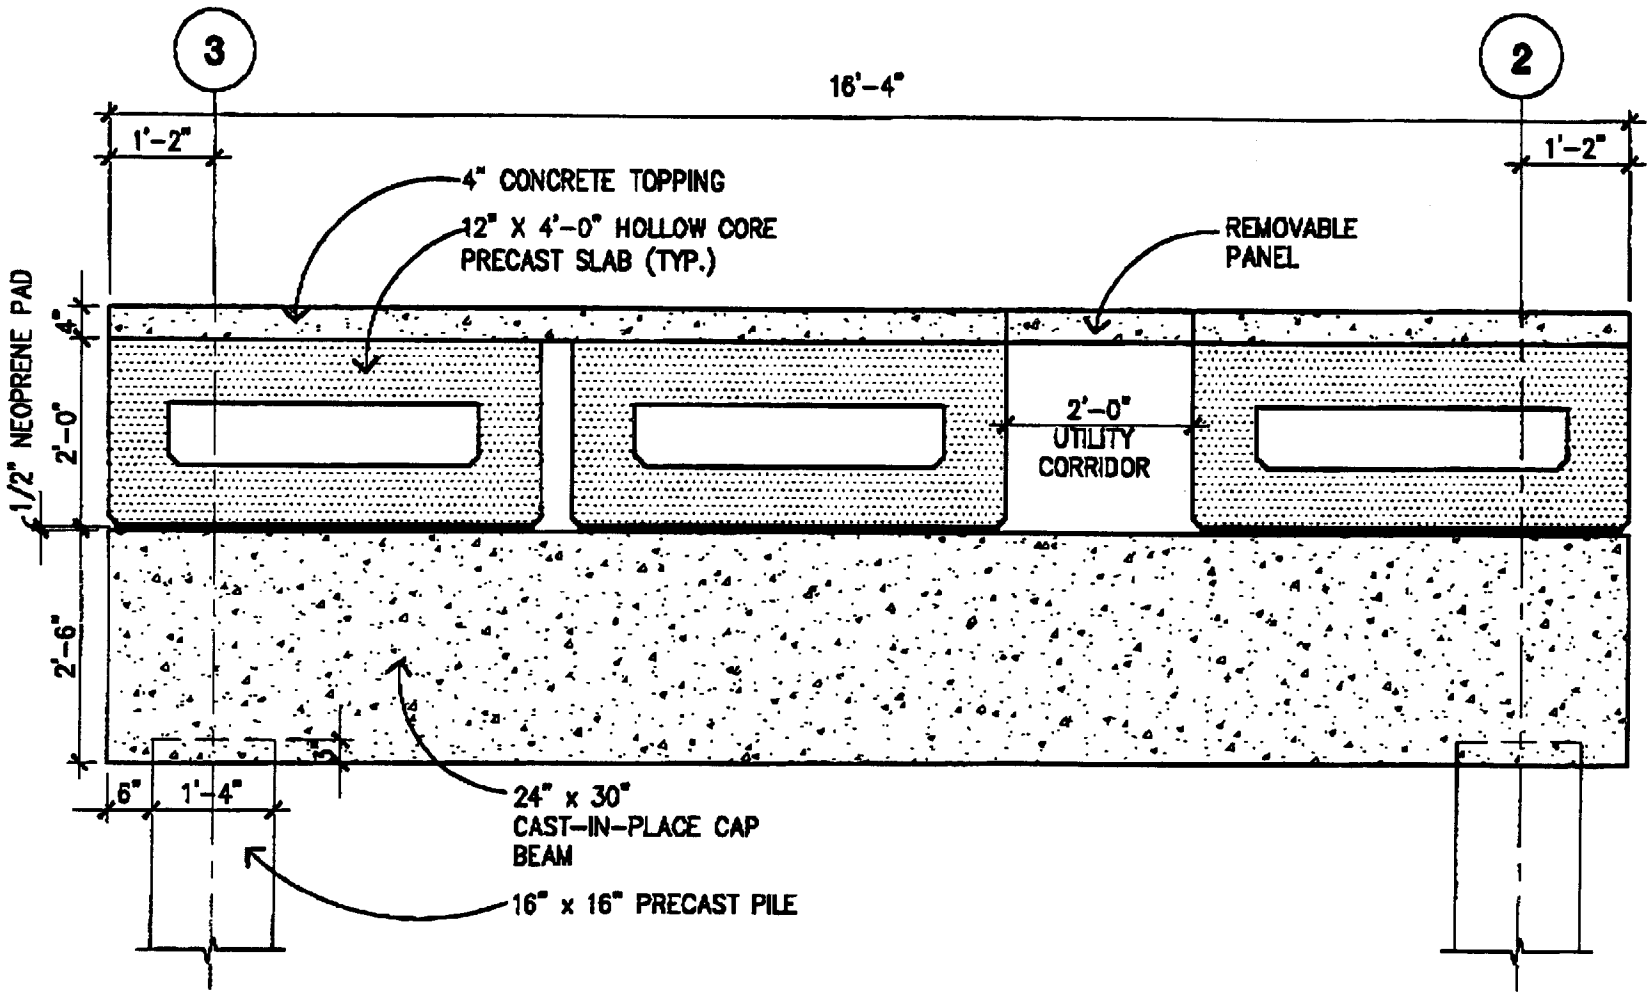

morris architects
3355 W. Alabama, Suite 200 • Houston, Texas 77098
713.622.1180 phone • 713.622.7021 fax
www.morrisarchitects.com • ftp.morrisarchitects.com

PROJECT:	MOODY GARDENS DAY DOCK GALVESTON, TEXAS
PROJECT NO:	H02201.000
ISSUED:	ISSUED FOR CORPS PERMIT
DATE:	DECEMBER 24, 2002
TITLE:	DOCK DETAIL
SCALE:	1/2"=1'-0"

Permit 22826
Moody Gardens, Inc.
Colonel Day Dock
Page 4 of 7 21 Jan '02

DETAIL NUMBER:

A0.31

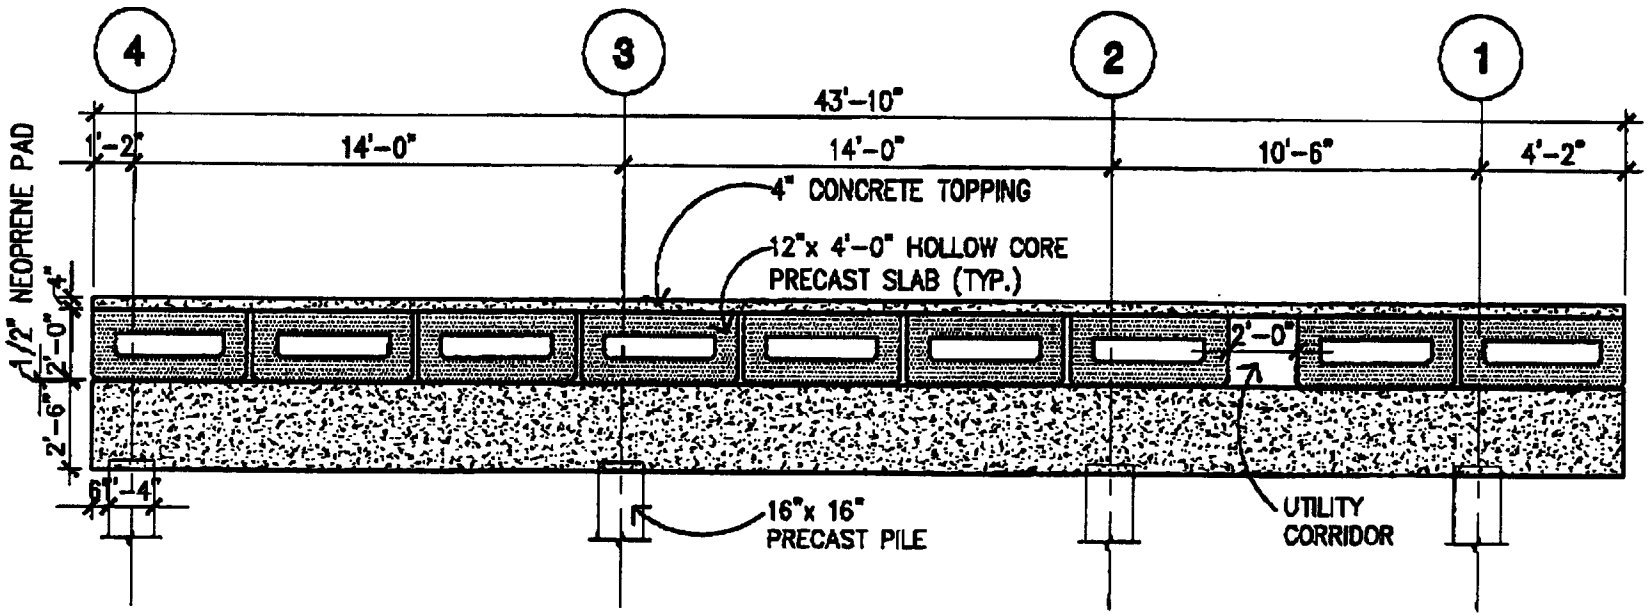

morris architects
3355 W. Alabama, Suite 200 • Houston, Texas 77098
713.622.1180 phone • 713.622.7021 fax
www.morrisarchitects.com • ftp.morrisarchitects.com

PROJECT:	MOODY GARDENS DAY DOCK GALVESTON, TEXAS
PROJECT NO:	H02201.000
ISSUED:	ISSUED FOR CORPS PERMIT
DATE:	DECEMBER 24, 2002
TITLE:	DOCK DETAIL
SCALE:	3/16"=1'-0"

Permit 22826
Moody Gardens, Inc.
Colonel Day Dock
Page 5 of 7 21 Jan '02

DETAIL NUMBER:

A0.32

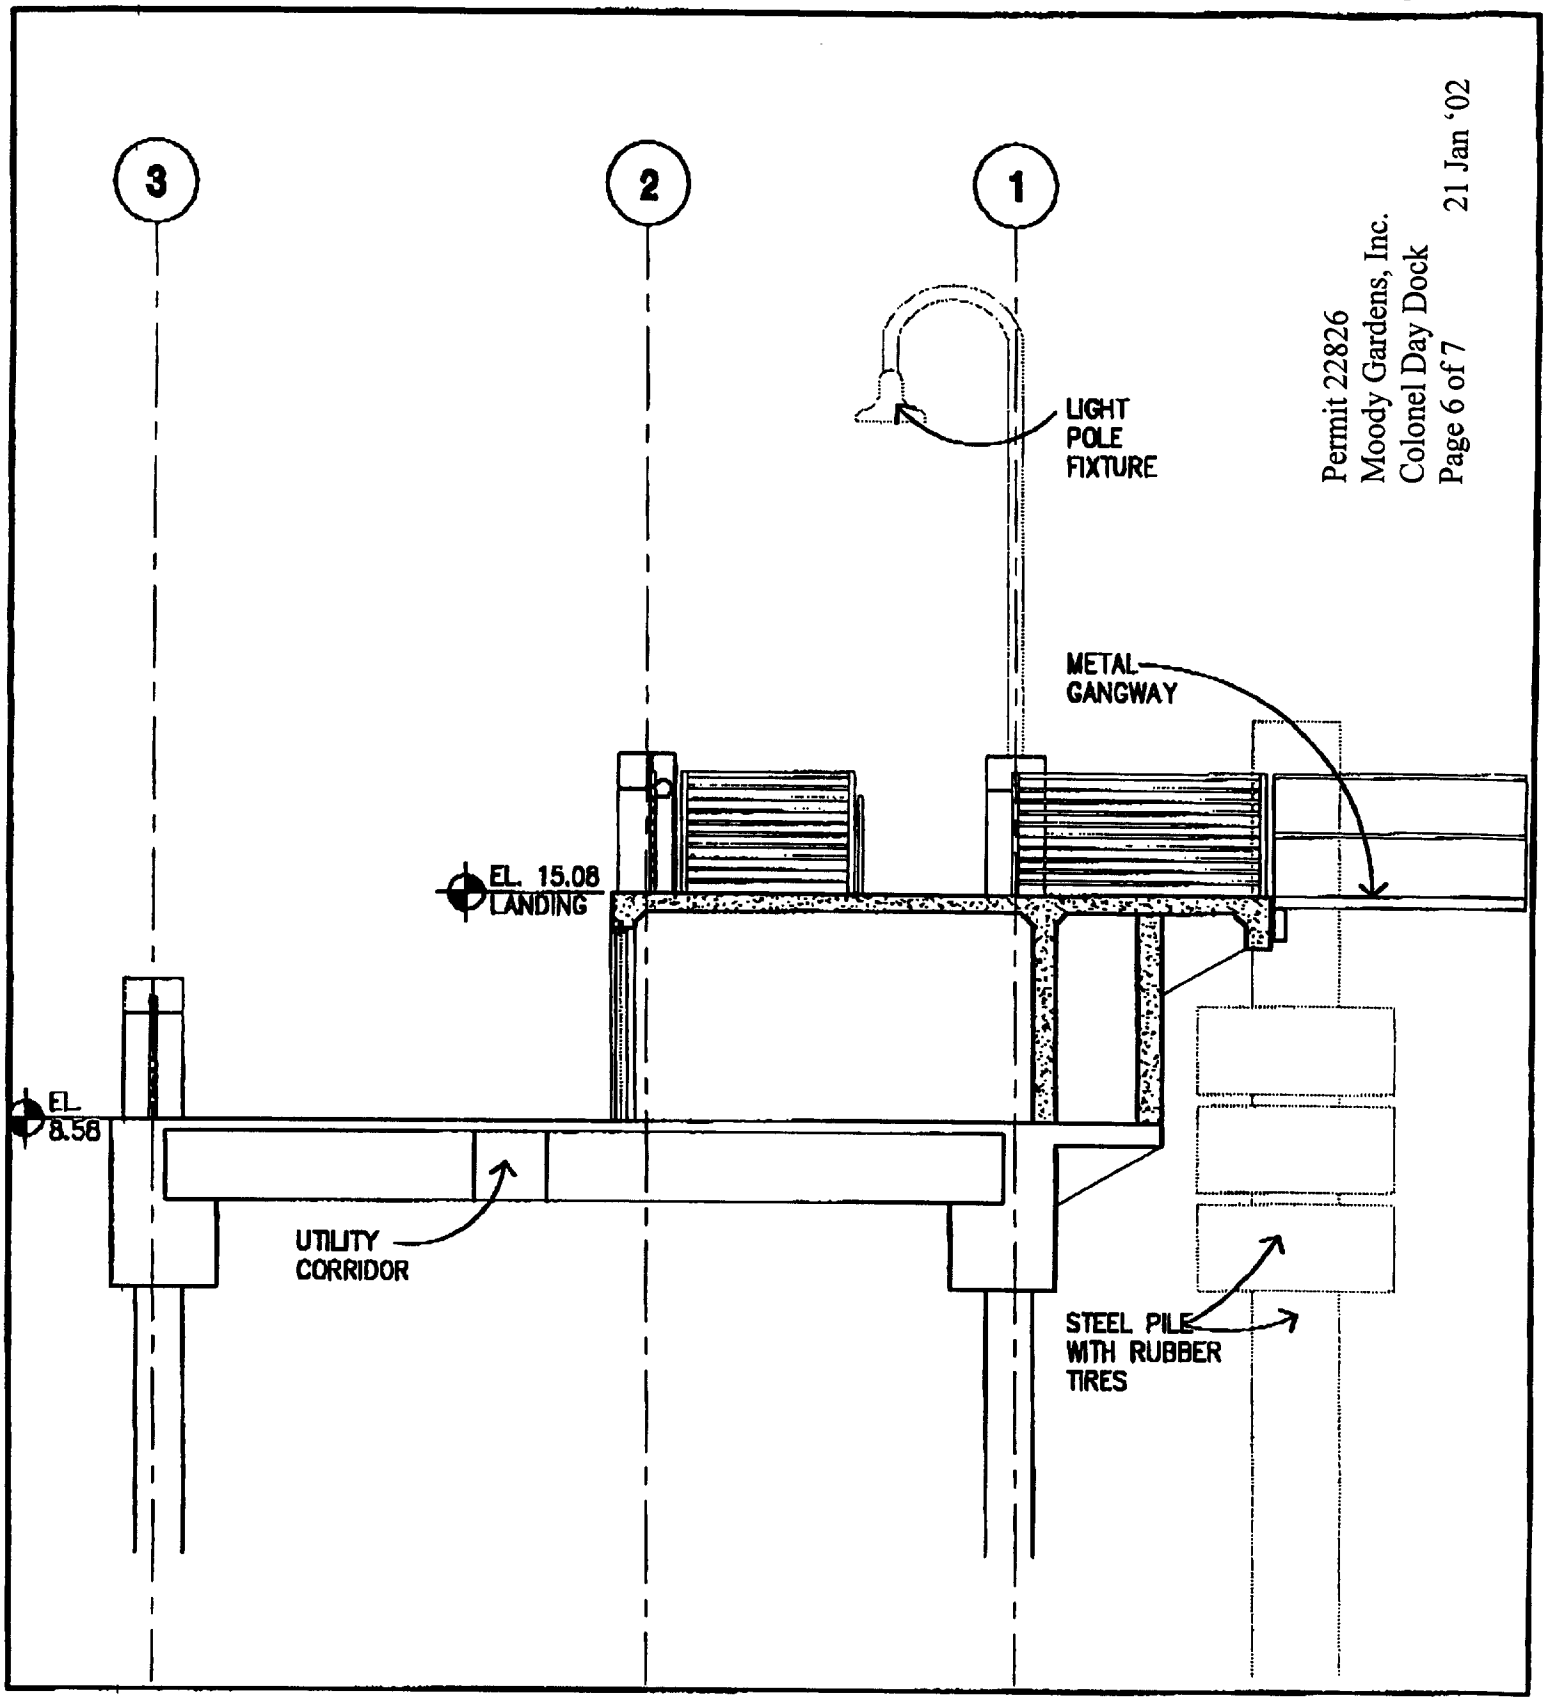

Permit 22826
Moody Gardens, Inc.
Colonel Day Dock
Page 6 of 7
21 Jan '02

morris architects
3355 W. Alabama, Suite 200 - Houston, Texas 77098
713.622.1180 phone • 713.622.7021 fax
www.morrisarchitects.com • ftp.morrisarchitects.com

PROJECT:	MOODY GARDENS DAY DOCK GALVESTON, TEXAS
PROJECT NO:	H02201.000
ISSUED:	ISSUED FOR CORPS PERMIT
DATE:	DECEMBER 24, 2002
TITLE:	RAMP SECTION
SCALE:	3/16"=1'-0"

DETAIL NUMBER:

A0.33

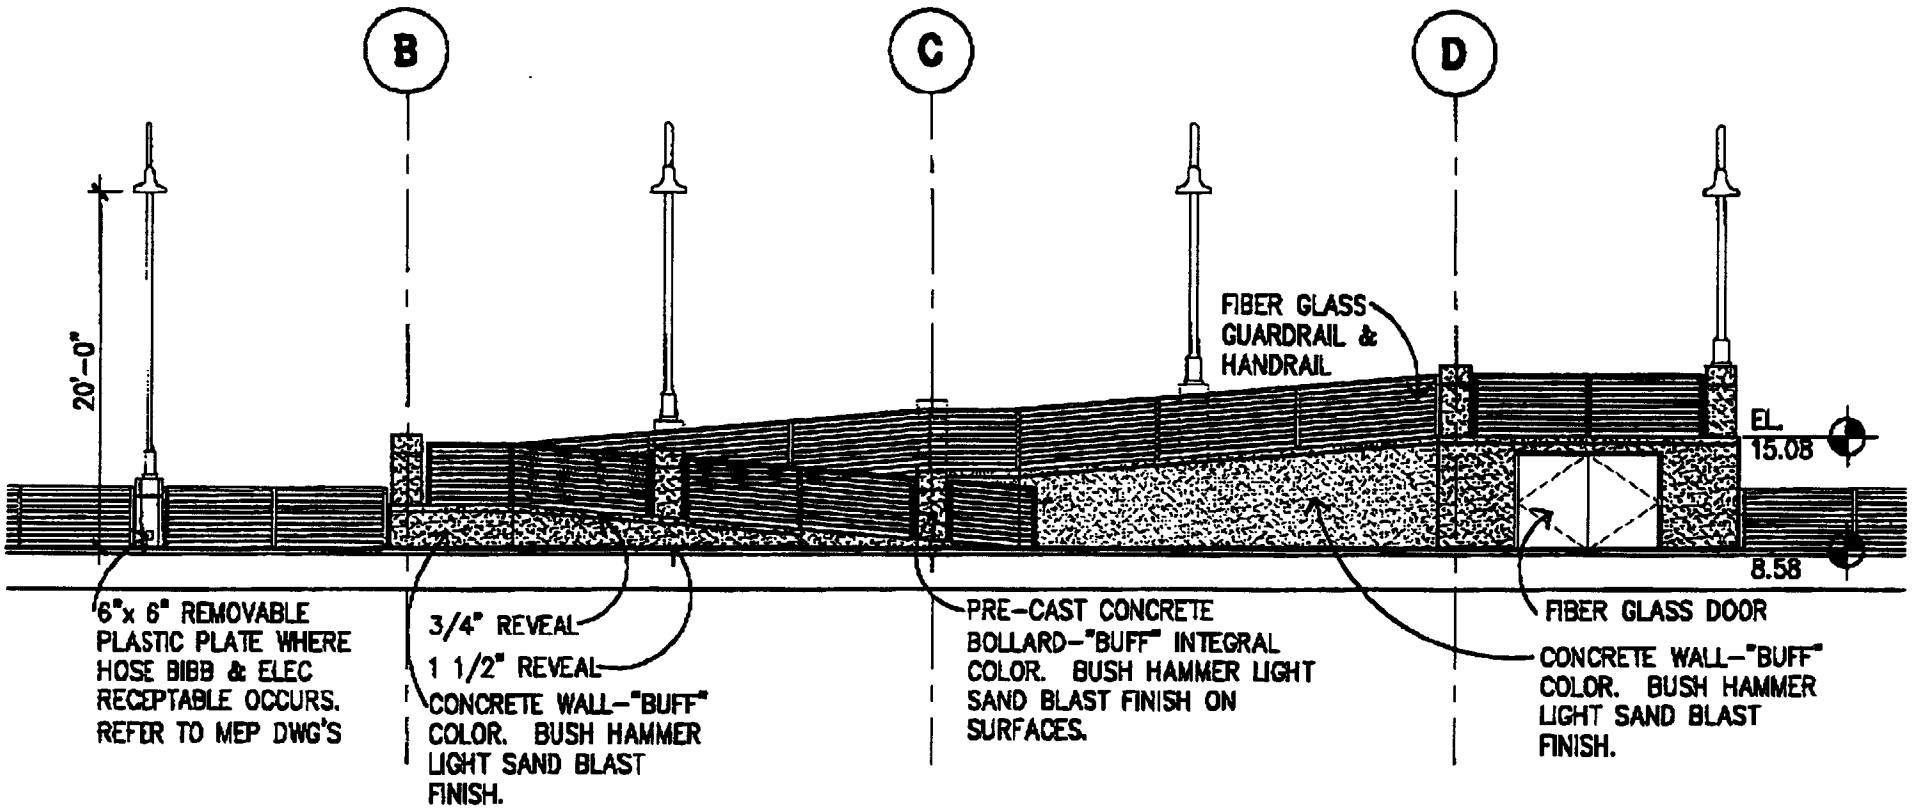

morris architects
3355 W. Alabama, Suite 200 • Houston, Texas 77098
713.622.1180 phone • 713.622.7021 fax
www.morrisarchitects.com • ftp.morrisarchitects.com

PROJECT:	MOODY GARDENS DAY DOCK GALVESTON, TEXAS	DETAIL NUMBER:
PROJECT NO:	H02201.000	
ISSUED:	ISSUED FOR CORPS PERMIT	
DATE:	DECEMBER 24, 2002	
TITLE:	RAMP ELEVATION	A0.34
SCALE:	3/32"=1'-0"	

Permit 22826
Moody Gardens, Inc.
Colonel Day Dock
Page 7 of 7 21 Jan '02