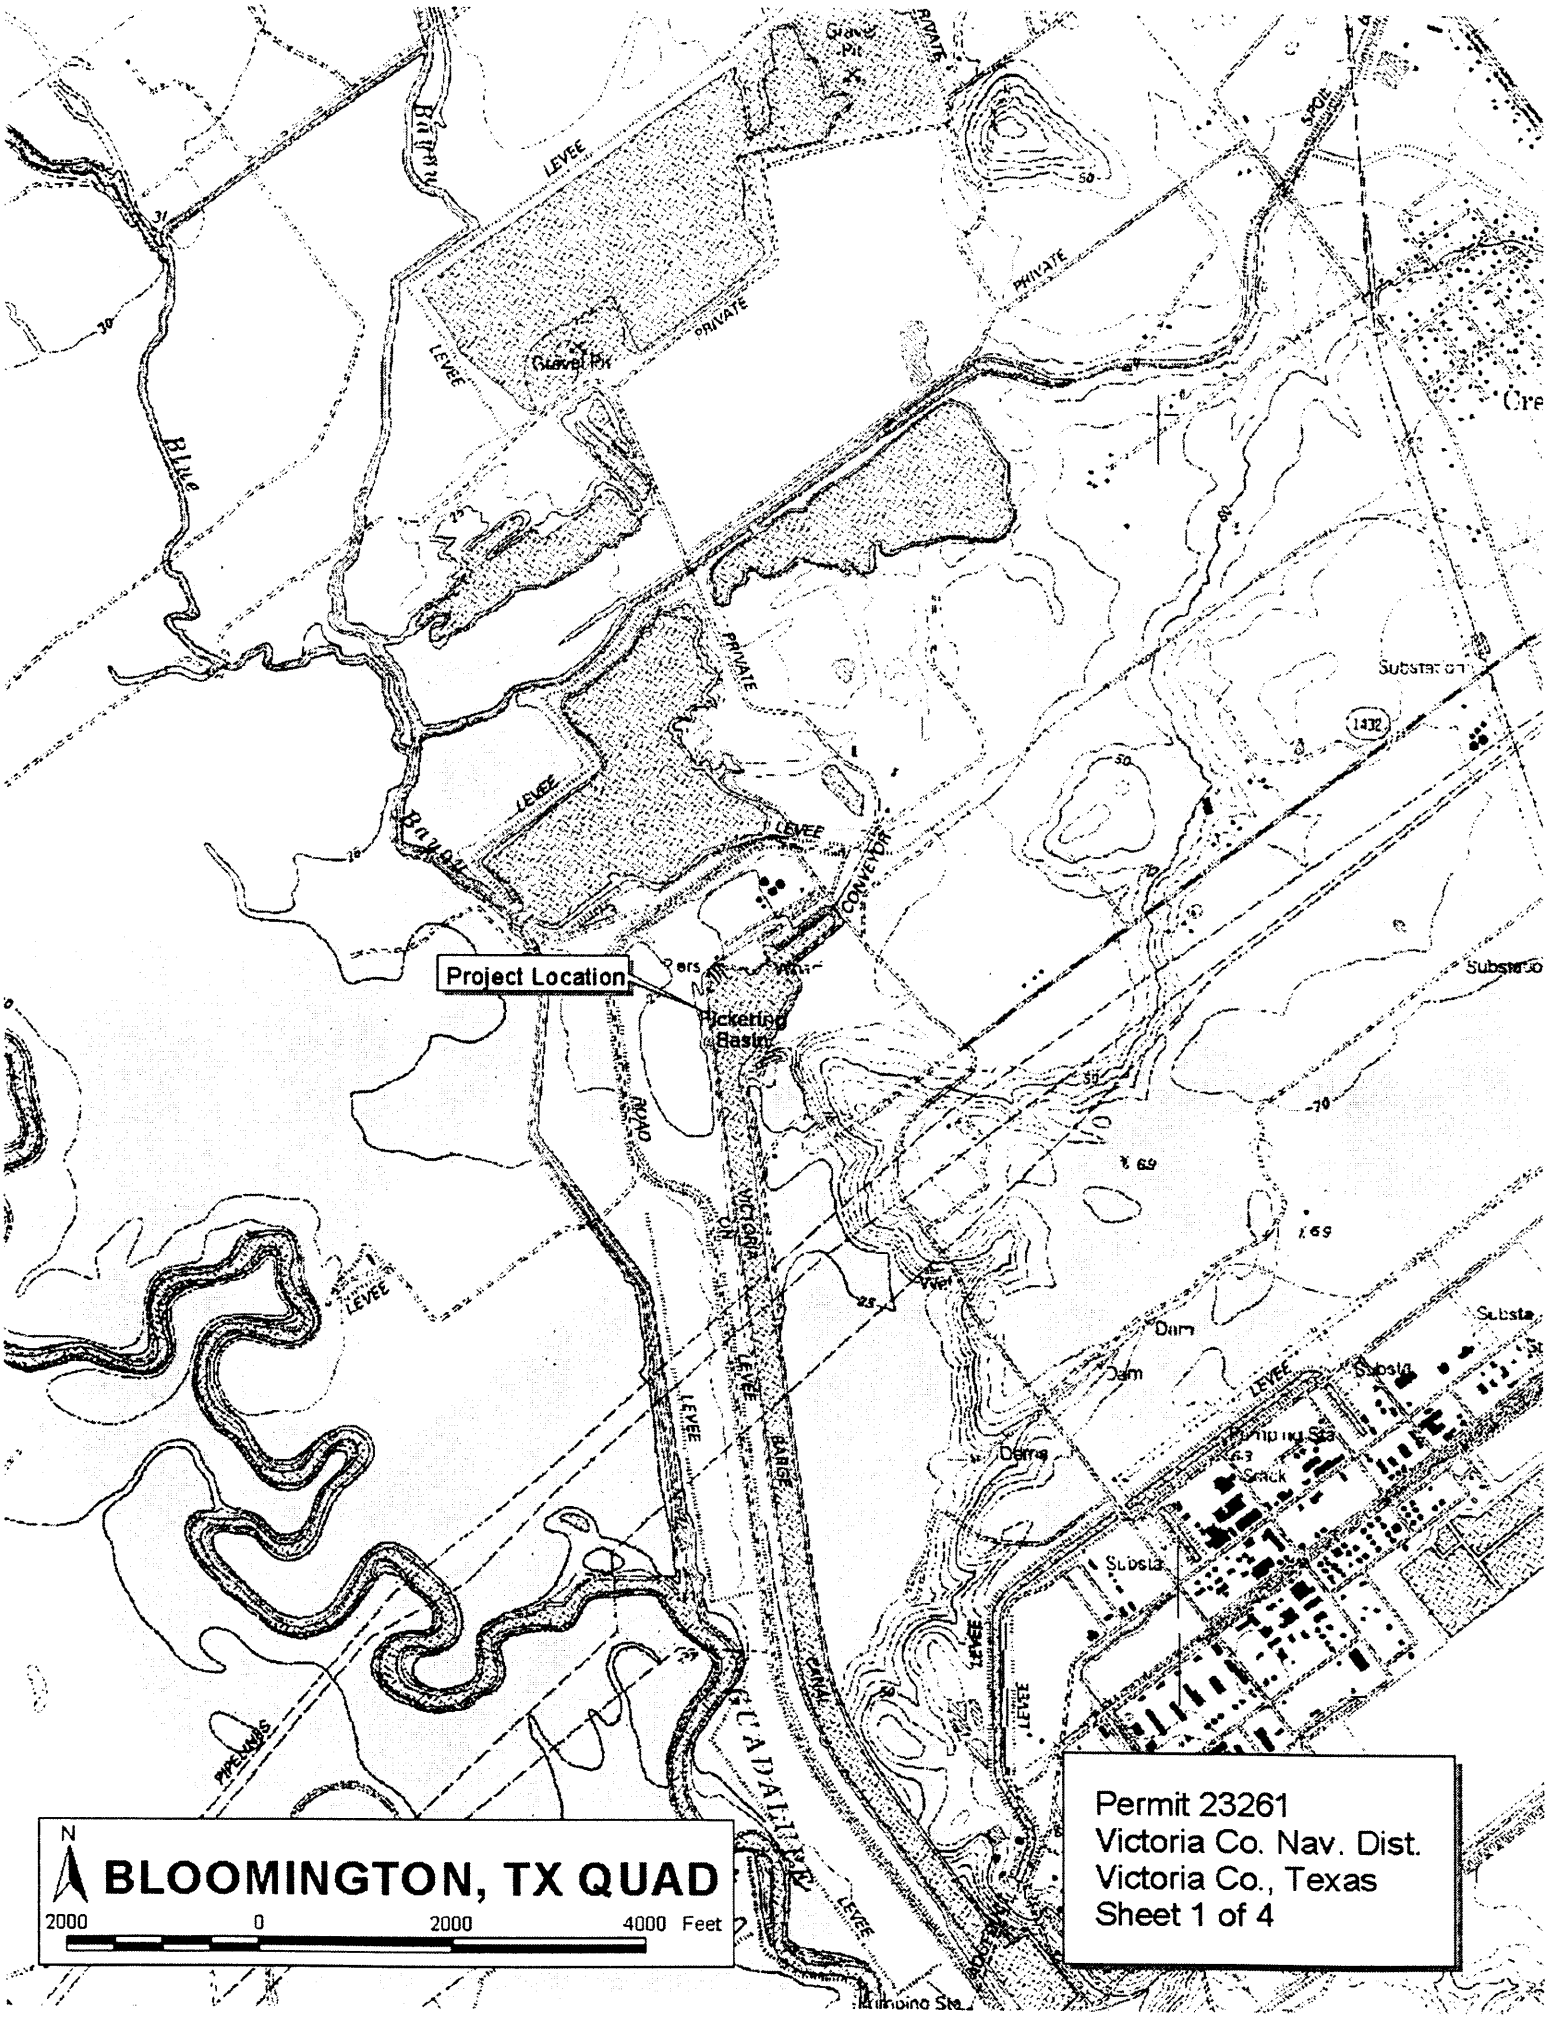
Project Location
Pickering Basin
Gravel Pit
LEVEE
PRIVATE
CONVEYOR
ROAD
VICTORIA
BARGE
CANAL
GUADALUPE
PIPELINES
Substation
Dam
Pumping Sta
Snack
Substa
Blue
Bayou
N
BLOOMINGTON, TX QUAD
2000 0 2000 4000 Feet
Permit 23261
Victoria Co. Nav. Dist.
Victoria Co., Texas
Sheet 1 of 4

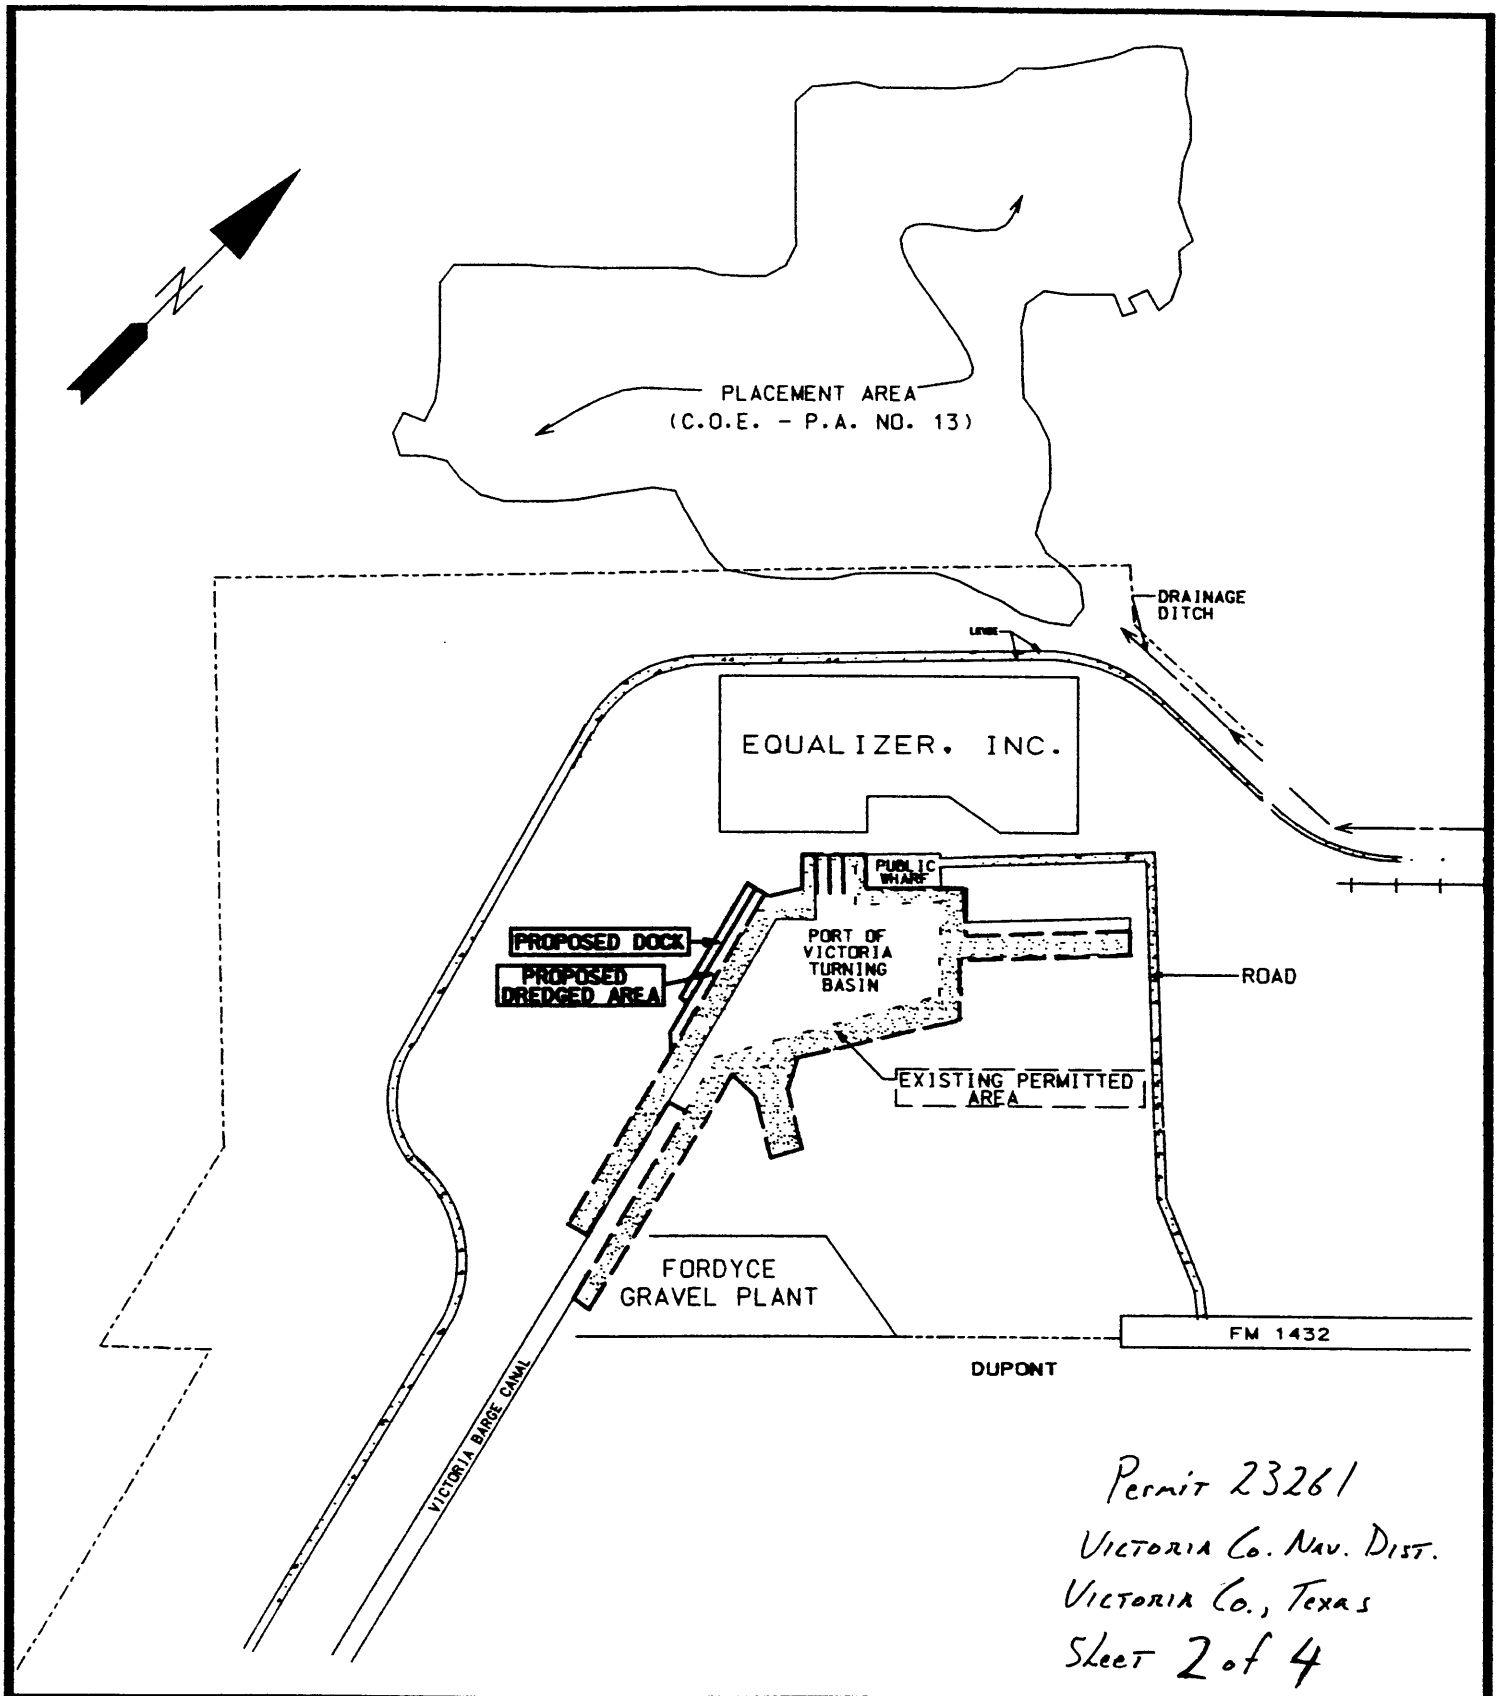

Permit 23261
Victoria Co. Nav. Dist.
Victoria Co., Texas
Sheet 2 of 4

AES
Associated Engineers & Surveyors
2001 E. Sabine, Suite 106 P.O. Box 4256 Victoria, Tx. 77903 (361)575-8474

VICTORIA COUNTY NAVIGATION DISTRICT

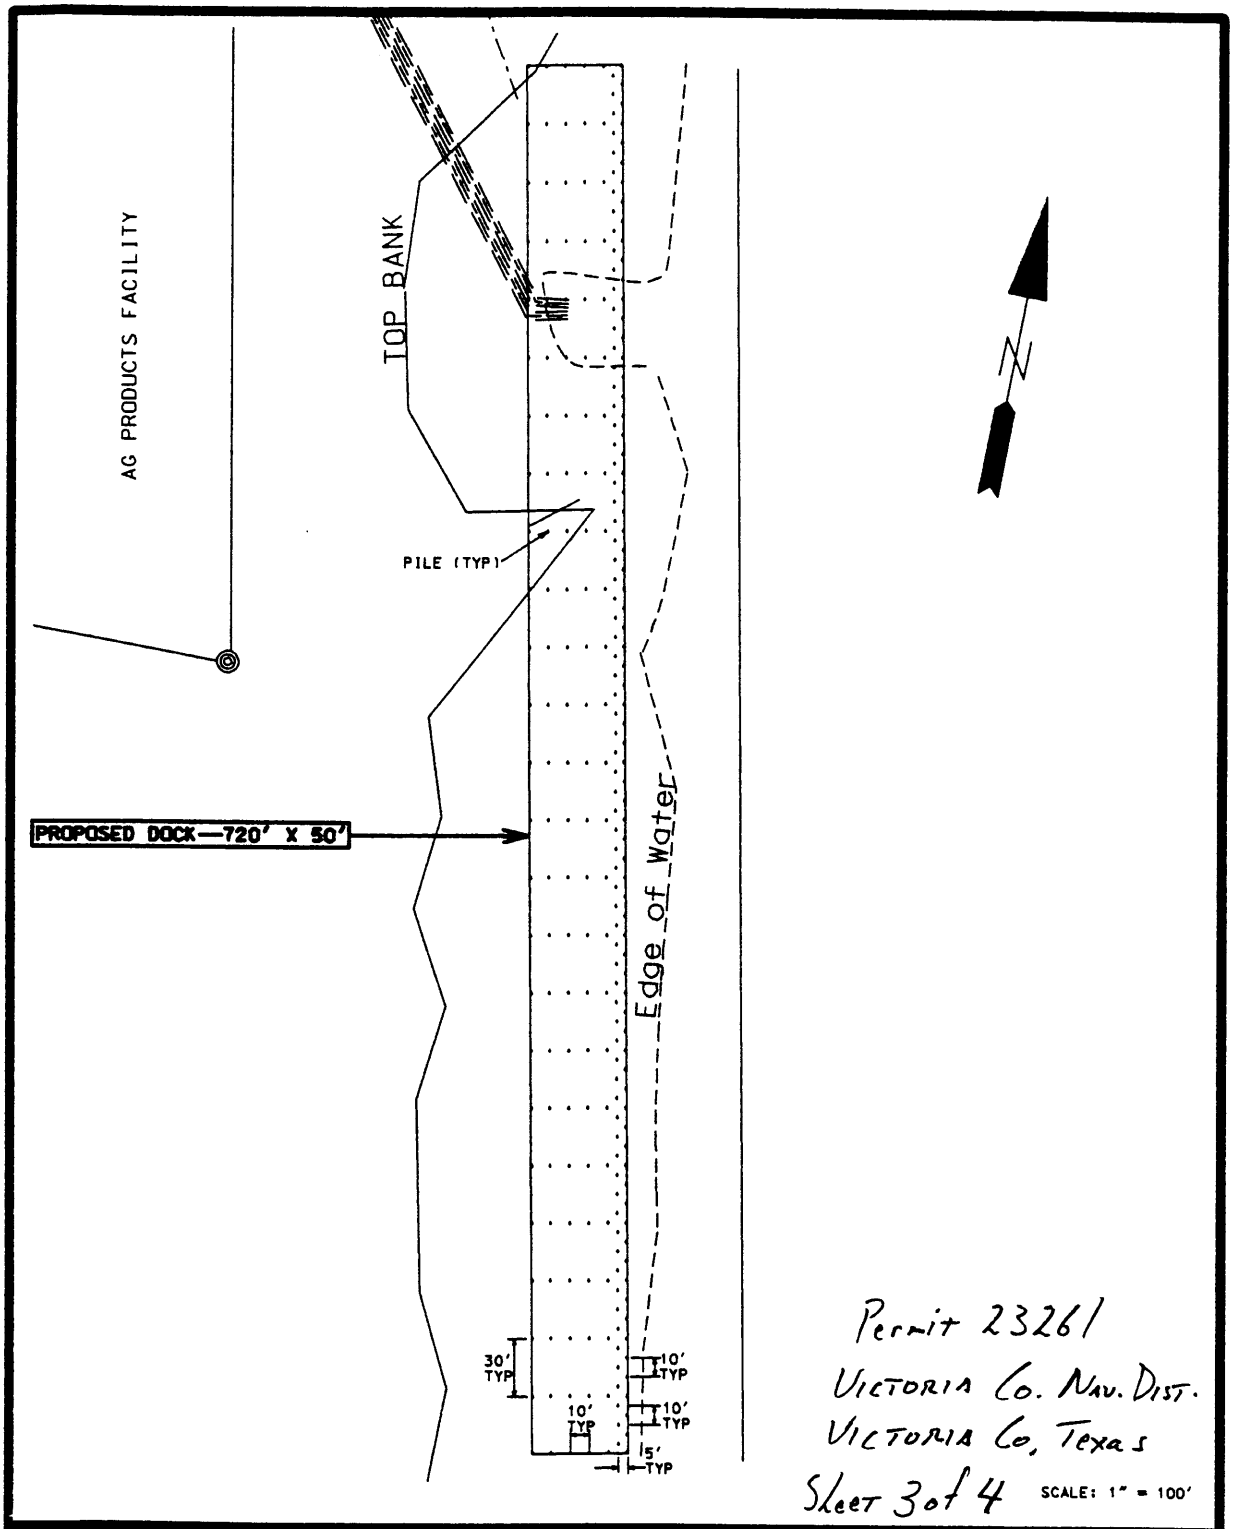

Permit 23261
Victoria Co. Nav. Dist.
Victoria Co, Texas
Sheet 3 of 4

SCALE: 1" = 100'

AES Associated Engineers & Surveyors
2881 E. Sabine, Suite 186 P.O. Box 4256 Victoria, Tx. 77903 (512)575-8474

VICTORIA COUNTY NAVIGATION DISTRICT
PROPOSED AG PRODUCTS DOCK DETAILS

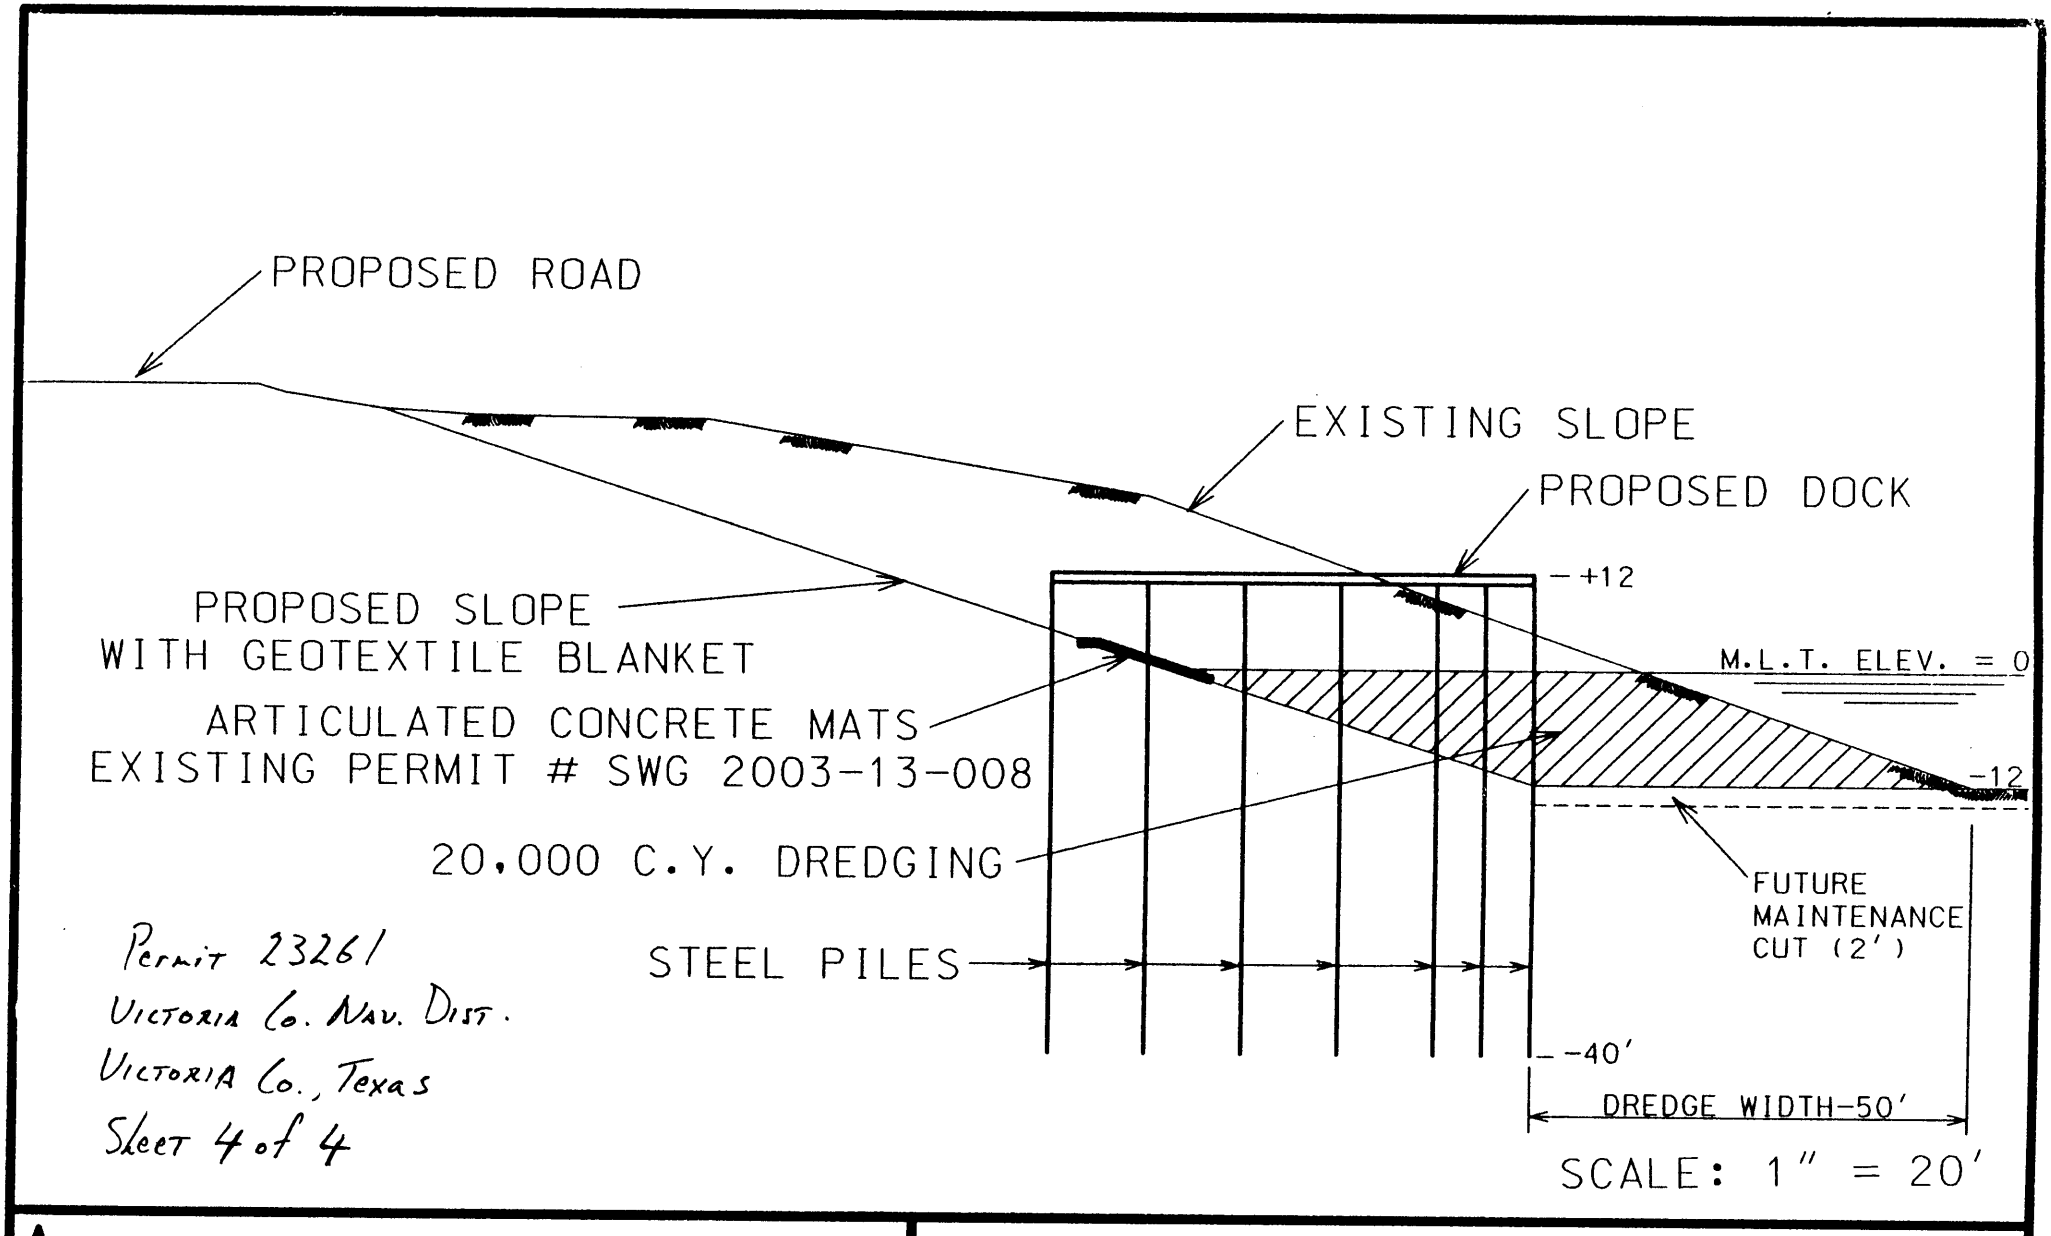

Permit 23261
Victoria Co. Nav. Dist.
Victoria Co., Texas
Sheet 4 of 4

AES **Associated Engineers & Surveyors**
2001 E. Sabine, Suite 106 P.O. Box 4256 Victoria, Tx. 77903 (361)575-0474

VICTORIA COUNTY NAVIGATION DISTRICT
AG PRODUCTS FACILITY CROSS SECTION