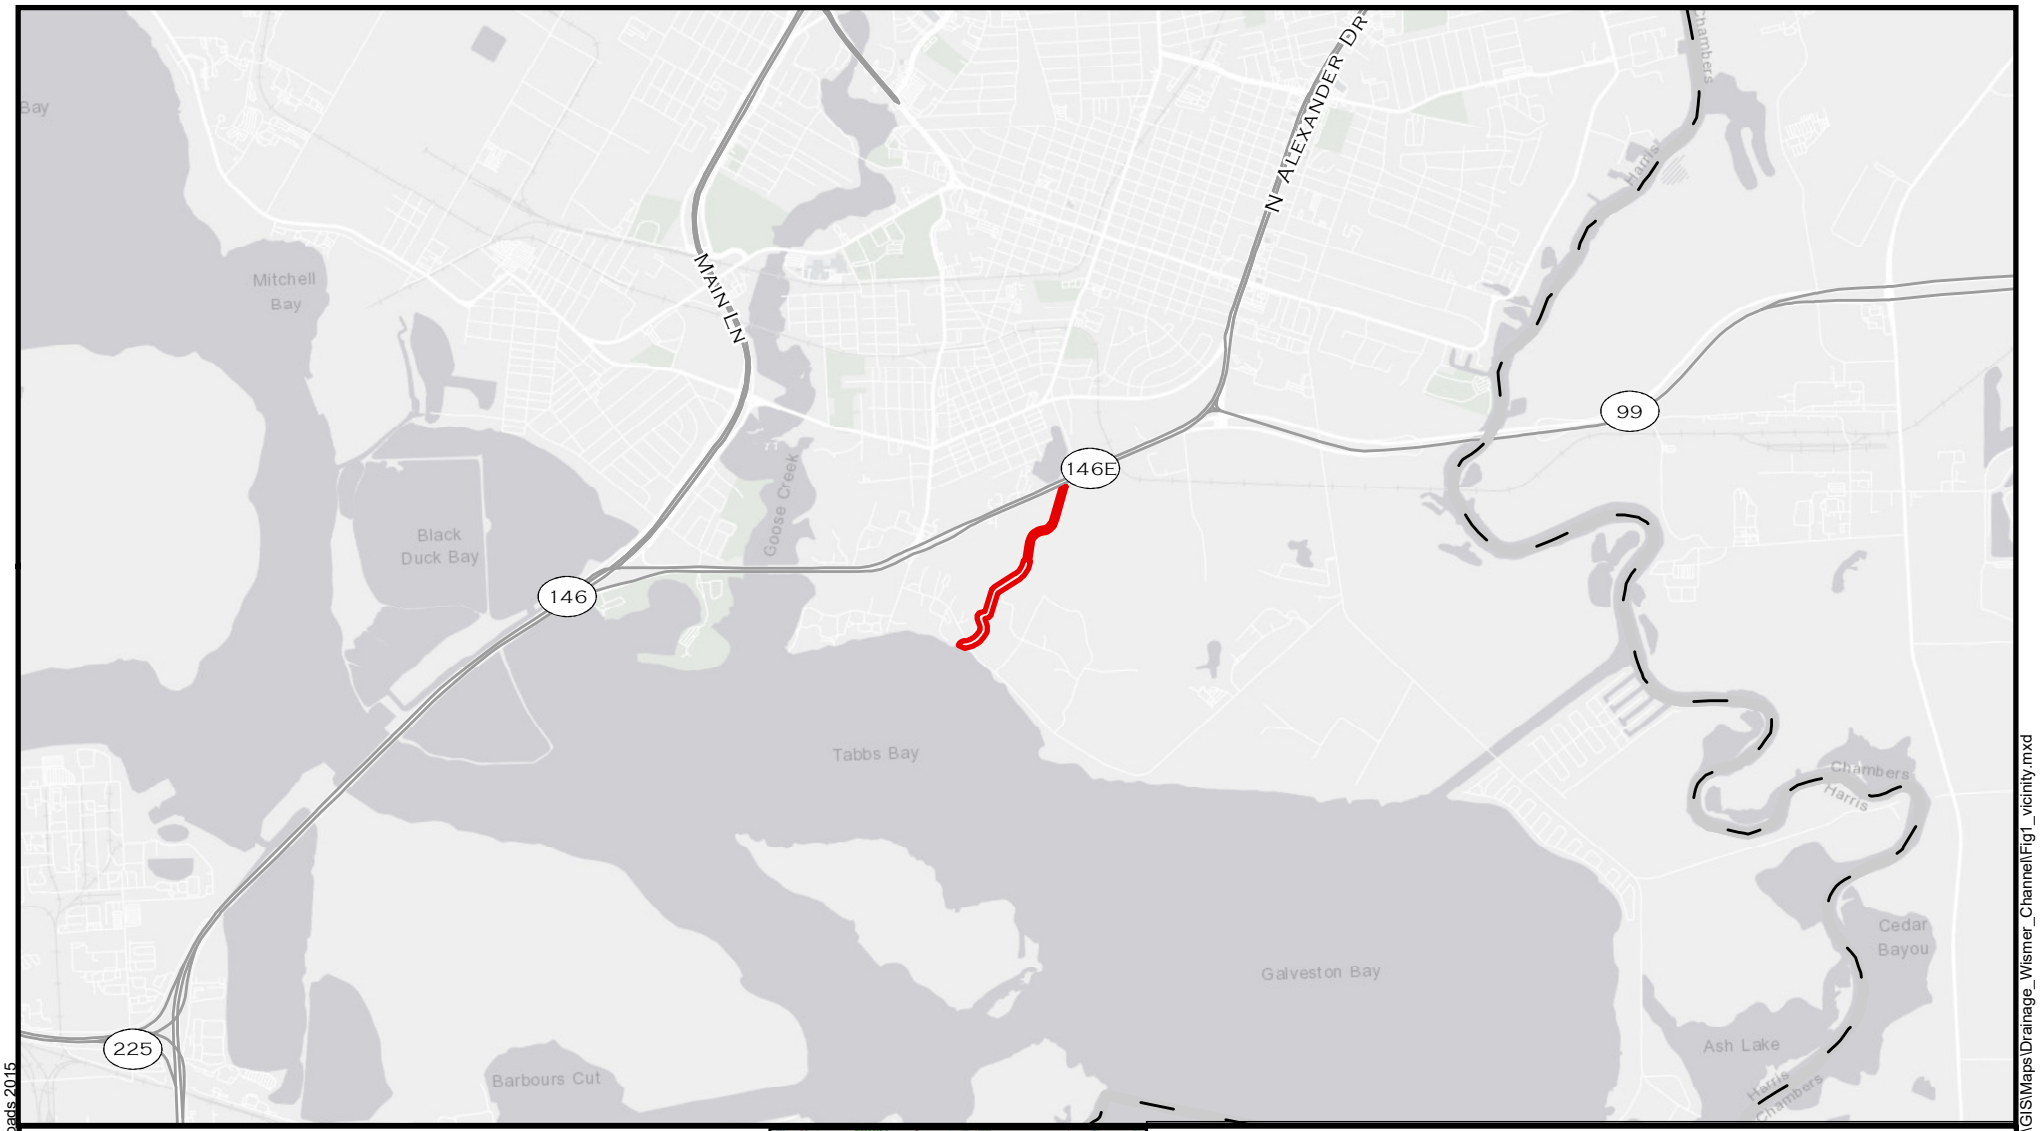

PROJECT AREA

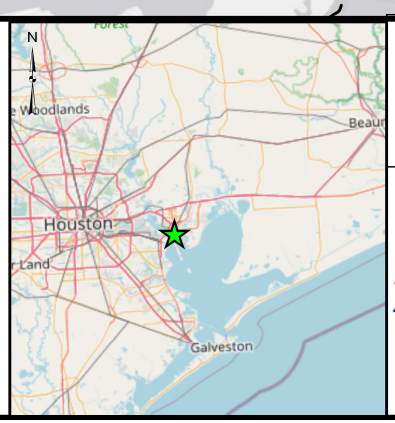

SH 99, SEGMENT I-2 (FROM SH 225 TO I-10)
DRAINAGE EASEMENT
VICINITY MAP

HARRIS COUNTY, TEXAS

Texas Department of Transportation

N

0 2,000 4,000 Feet

FIGURE 1

DATE:
APRIL 2022

Sources: ESRI Grayscale; Open Street Map; TIGER Roads 2015

Document Path: R:\Projects\HOU0143_GPI-SH99 H&I\1\GIS\Maps\Drainage_Wismer_Channel\Fig1_vicinity.mxd

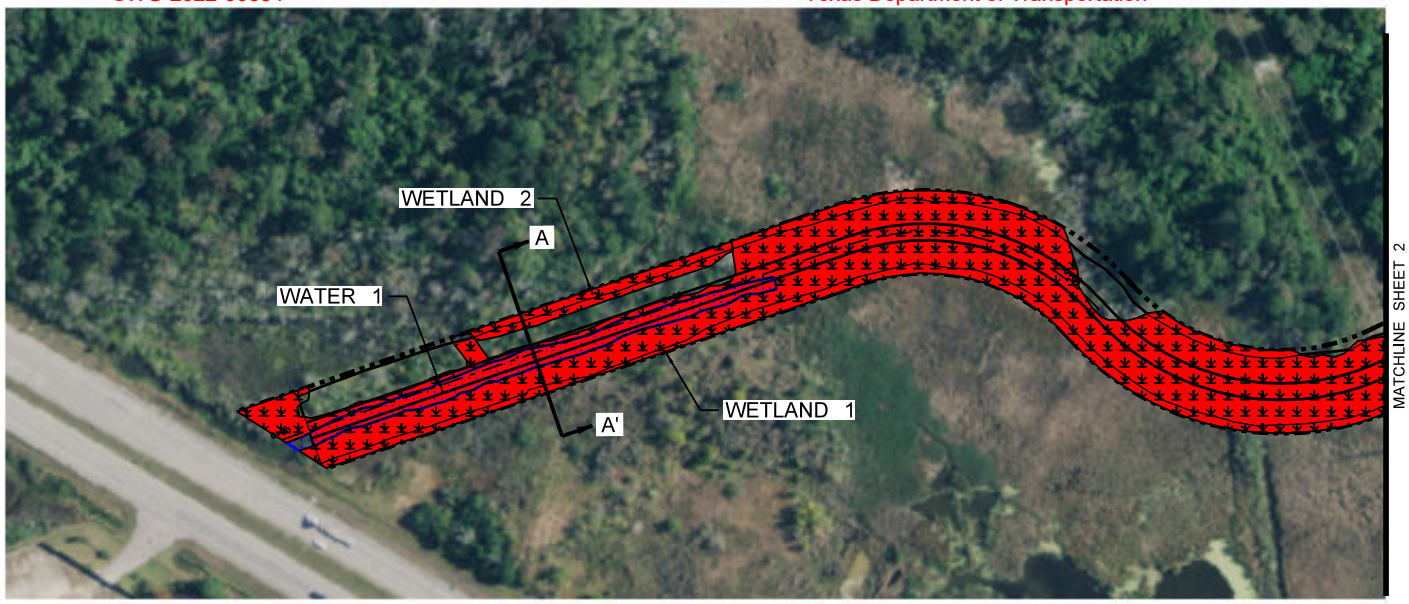

Drainage Easement
Grading Limits
Existing Ground
Delineated Wetlands
Waters of the US
Permanent Impacts
Temporary Impacts
Wetland Plants

Area Label	Jurisdictional Area(AC.)	Northing	Easting	Temp. Impact (AC)	Reason for Temp. Impact	Perm. Impact (AC)	Amount of Fill (CY)	Reason for Perm Impact
Water 1	0.27	29.717389	-94.971118	0	N/A	0.27	1316	Excavation and Grading
Wetland 1	3.85	29.715248	-94.972873	0	N/A	3.85	6208	Excavation and Grading
Wetland 2	0.14	29.716527	-94.971294	0	N/A	0.14	223	Excavation and Grading

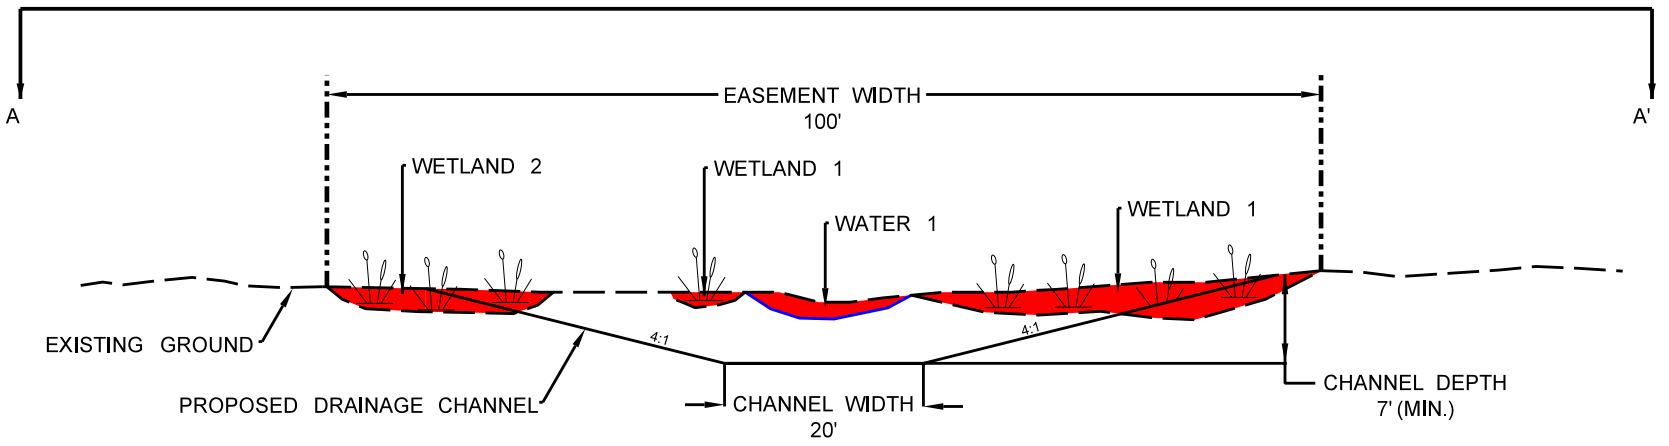

Texas Department of Transportation ©2018

SH99, SEGMENT I-2
DRAINAGE EASEMENT
CSJ: 3187-01-005
HARRIS COUNTY, TX

IMPACTS TO WATERS OF THE US INCLUDING WETLANDS

PLAN AND PROFILE

SHEET 1 OF 3

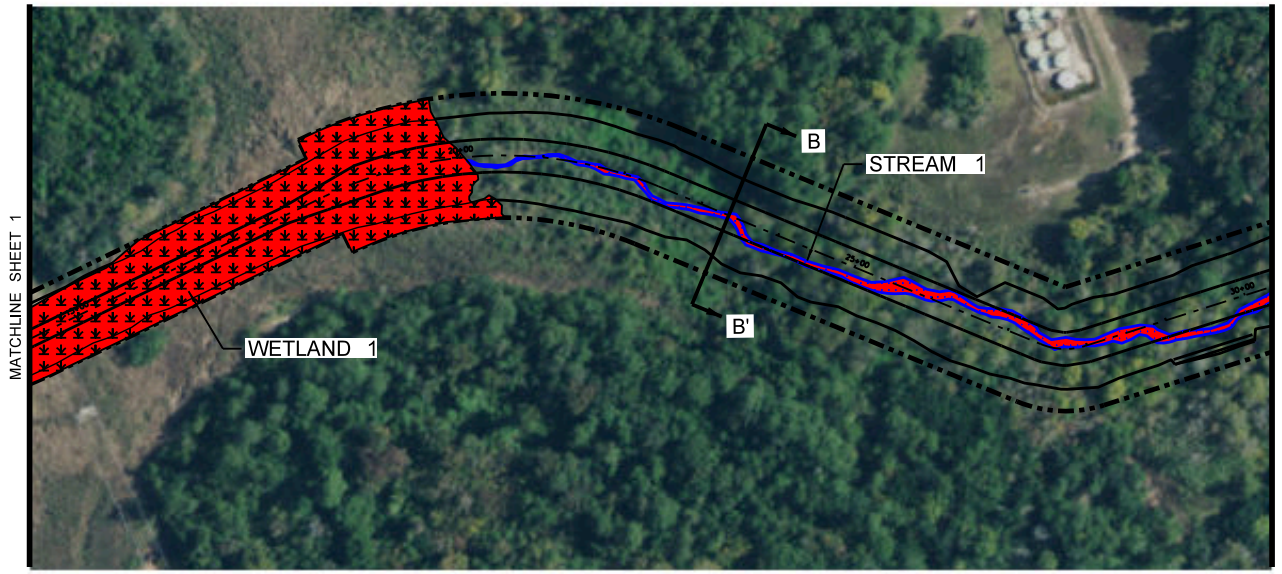

Area Label	Jurisdictional Area(AC.)	Northing	Easting	Temp. Impact (AC)	Reason for Temp. Impact	Perm. Impact (AC)	Amount of Fill (CY)	Reason for Perm Impact
Stream 1	0.65	29.710964	-94.976097	0.08	N/A	0.57	1379	Excavation and Grading
Wetland 1	3.85	29.715248	-94.972873	0	N/A	3.85	6208	Excavation and Grading

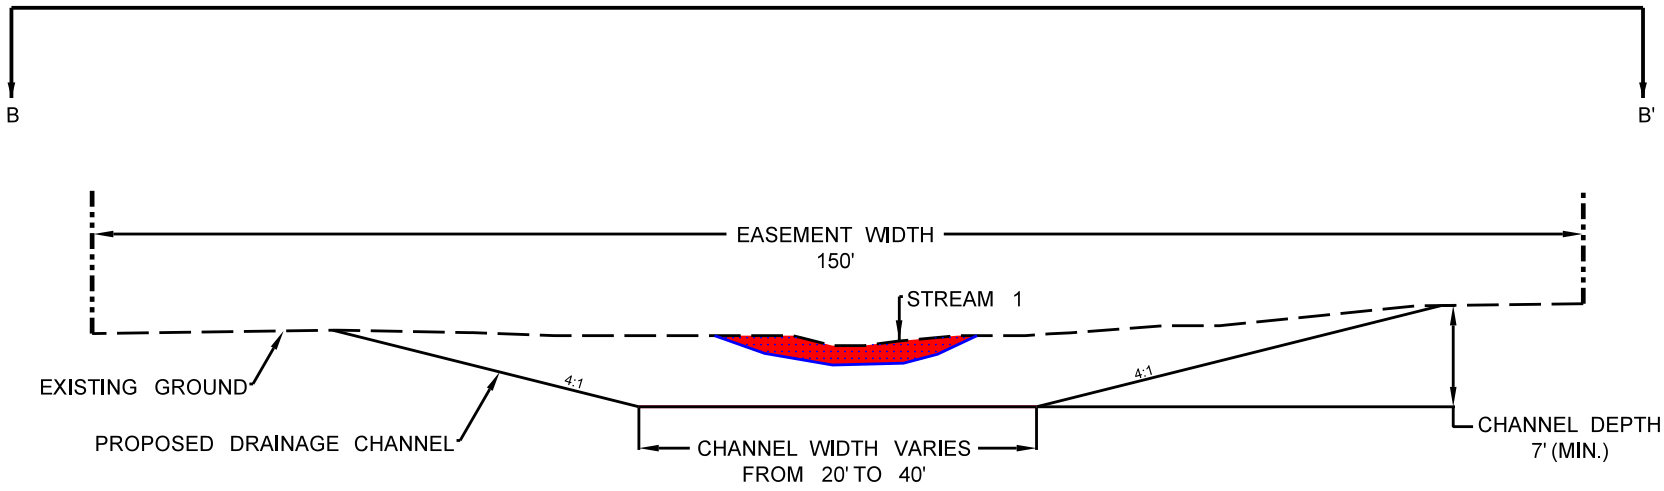

Texas Department of Transportation

SH99, SEGMENT I-2
DRAINAGE EASEMENT
CSJ: 3187-01-005
HARRIS COUNTY, TX

IMPACTS TO WATERS OF THE US INCLUDING WETLANDS

PLAN AND PROFILE

SHEET 2 OF 3

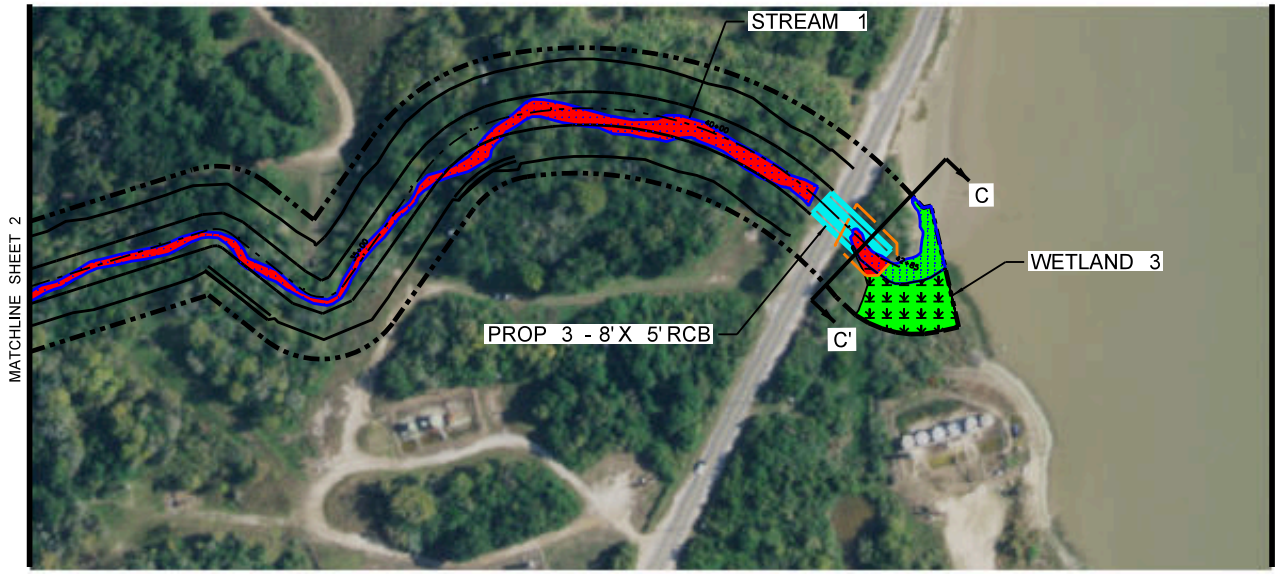

Area Label	Jurisdictional Area(AC.)	Northing	Easting	Temp. Impact (AC)	Reason for Temp. Impact	Perm. Impact (AC)	Amount of Fill (CY)	Reason for Perm Impact
Stream 1	0.65	29.710964	-94.976097	0.08	N/A	0.57	1379	Excavation and Grading
Wetland 3	0.16	29.708958	-94.978006	0.15	N/A	0.01	16	Excavation and Grading

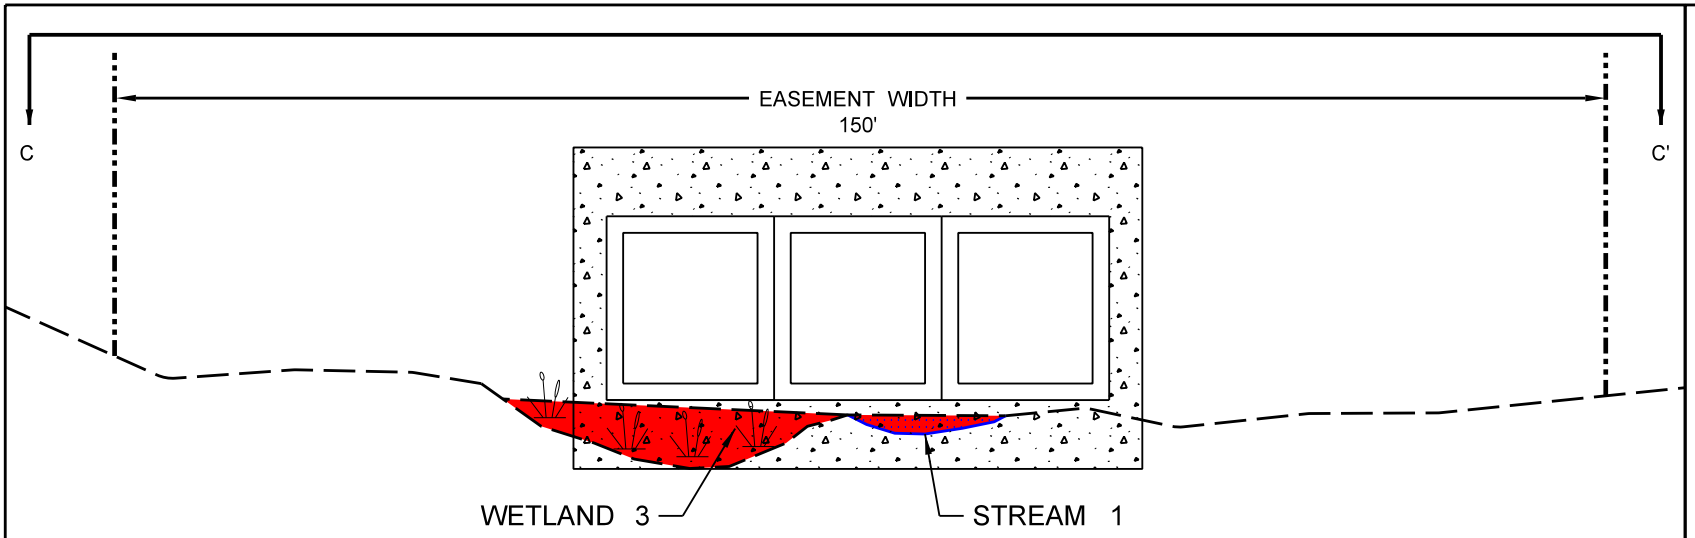

Texas Department of Transportation

SH99, SEGMENT I-2
DRAINAGE EASEMENT
CSJ: 3187-01-005
HARRIS COUNTY, TX

IMPACTS TO WATERS OF THE US INCLUDING WETLANDS

PLAN AND PROFILE

SHEET 3 OF 3

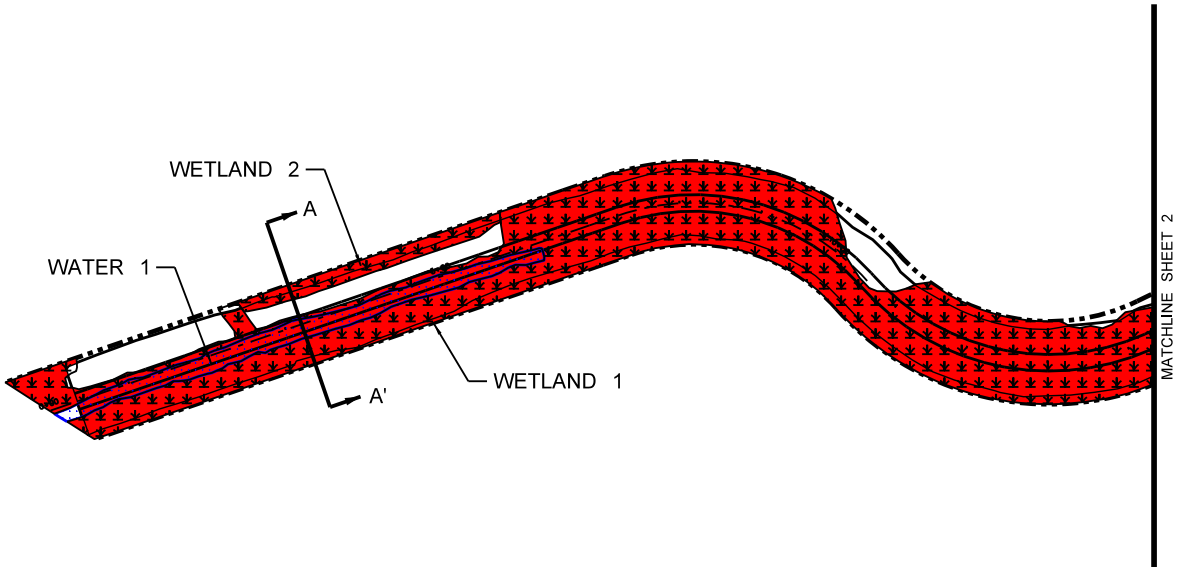

Drainage Easement
Grading Limits
Existing Ground
Delineated Wetlands
Waters of the US
Permanent Impacts
Temporary Impacts
Wetland Plants

Area Label	Jurisdictional Area(AC.)	Northing	Easting	Temp. Impact (AC)	Reason for Temp. Impact	Perm. Impact (AC)	Amount of Fill (CY)	Reason for Perm Impact
Water 1	0.27	29.717389	-94.971118	0	N/A	0.27	1316	Excavation and Grading
Wetland 1	3.85	29.715248	-94.972873	0	N/A	3.85	6208	Excavation and Grading
Wetland 2	0.14	29.716527	-94.971294	0	N/A	0.14	223	Excavation and Grading

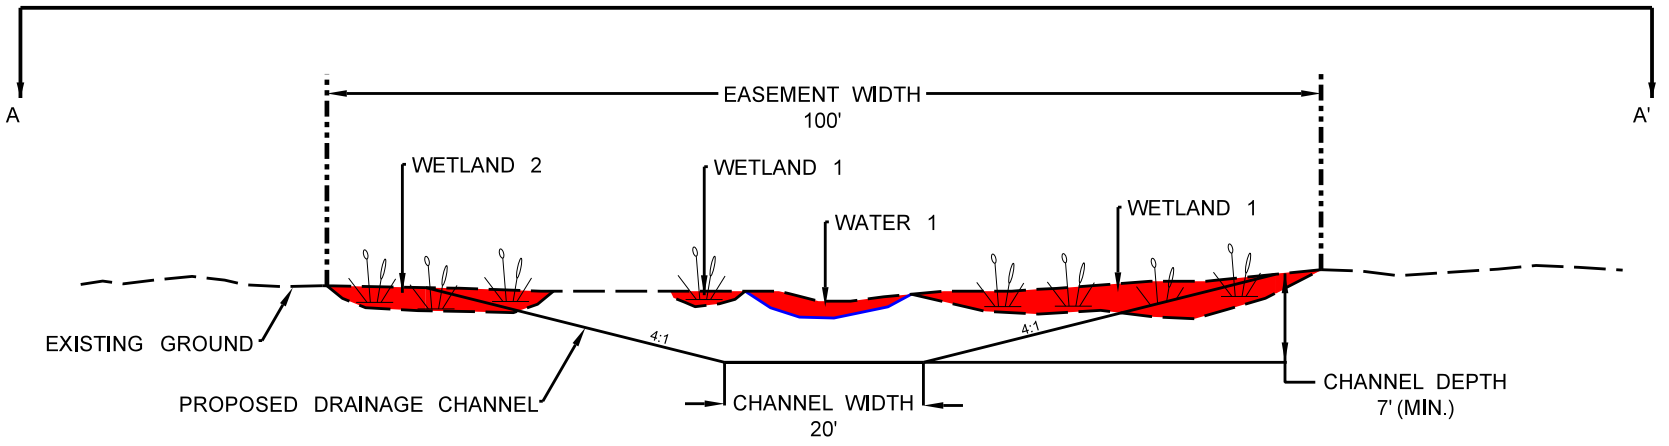

Texas Department of Transportation
©2018

SH99, SEGMENT I-2
DRAINAGE EASEMENT
CSJ: 3187-01-005
HARRIS COUNTY, TX

IMPACTS TO WATERS OF THE US INCLUDING WETLANDS

PLAN AND PROFILE

SHEET 1 OF 3

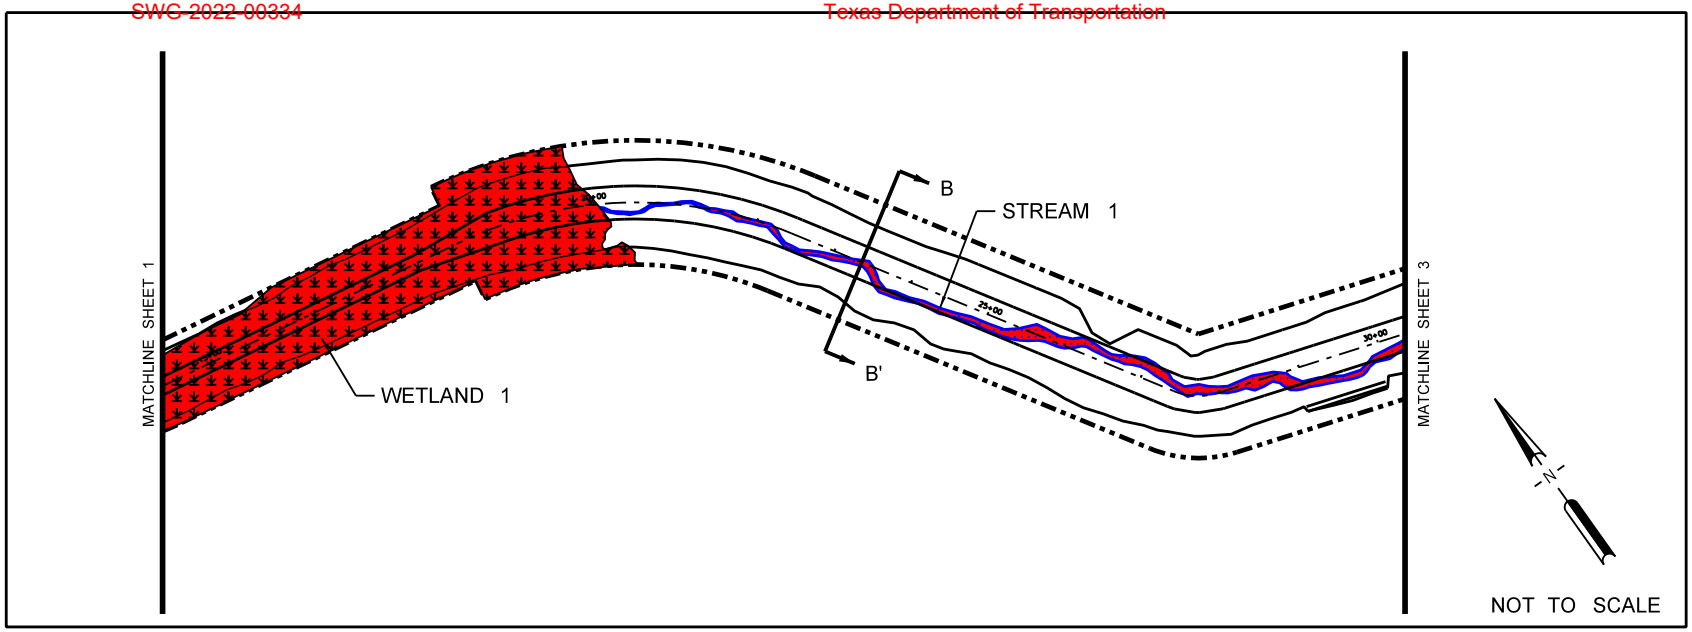

Area Label	Jurisdictional Area(AC.)	Northing	Easting	Temp. Impact (AC)	Reason for Temp. Impact	Perm. Impact (AC)	Amount of Fill (CY)	Reason for Perm Impact
Stream 1	0.65	29.710964	-94.976097	0.08	N/A	0.57	1379	Excavation and Grading
Wetland 1	3.85	29.715248	-94.972873	0	N/A	3.85	6208	Excavation and Grading

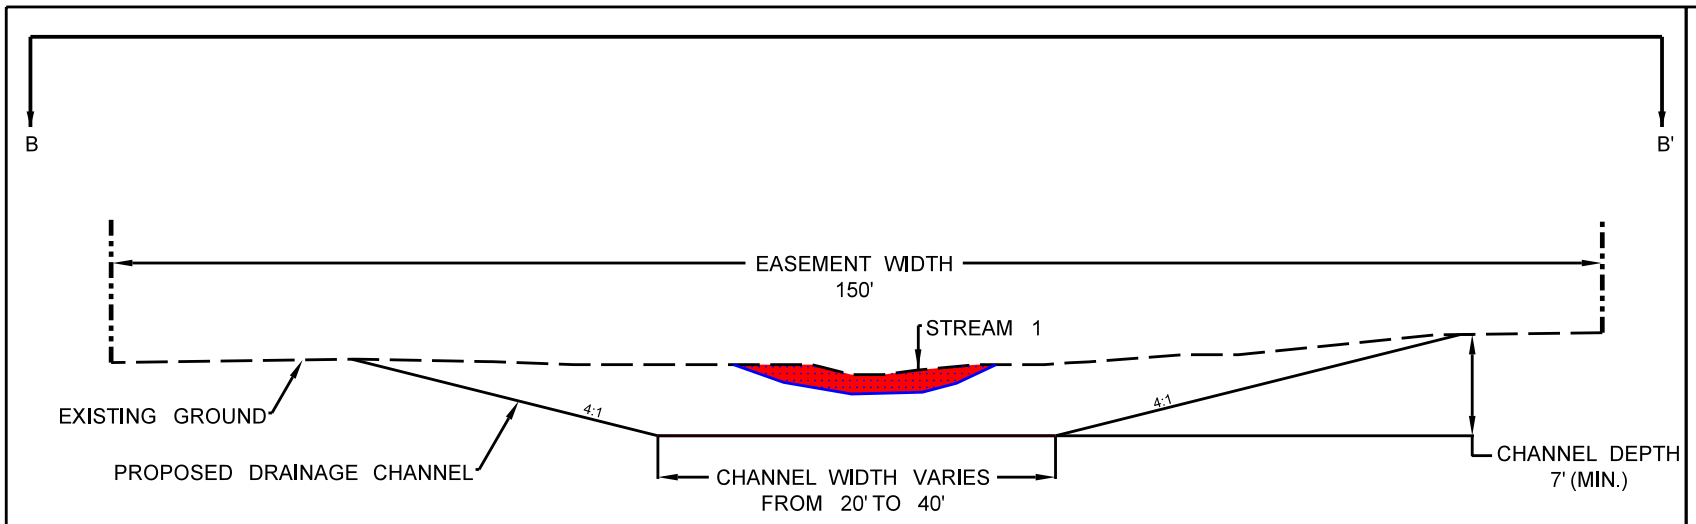

Texas Department of Transportation
© 2018

SH99, SEGMENT I-2
DRAINAGE EASEMENT
CSJ: 3187-01-005
HARRIS COUNTY, TX

IMPACTS TO WATERS OF THE US INCLUDING WETLANDS

PLAN AND PROFILE

SHEET 2 OF 3

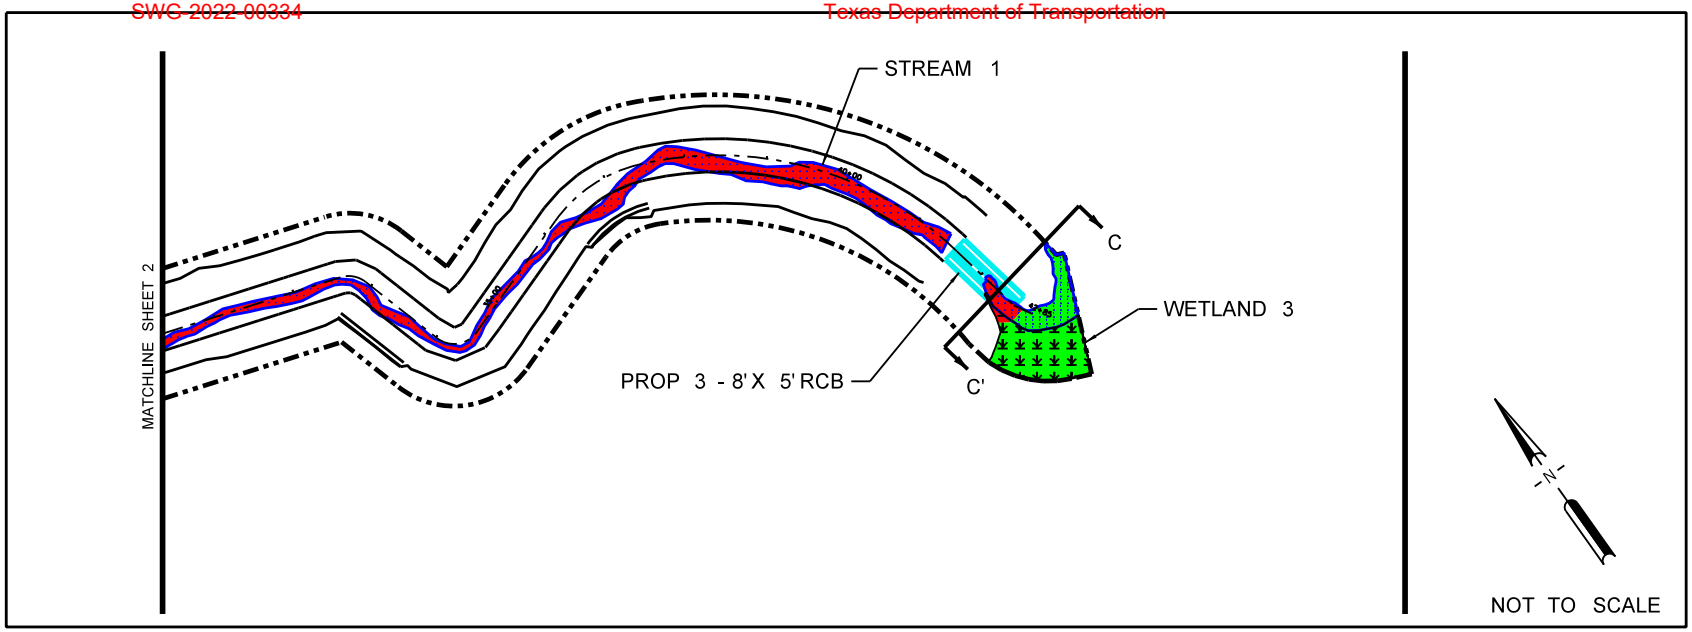

Area Label	Jurisdictional Area(AC.)	Northing	Easting	Temp. Impact (AC)	Reason for Temp. Impact	Perm. Impact (AC)	Amount of Fill (CY)	Reason for Perm Impact
Stream 1	0.65	29.710964	-94.976097	0.08	N/A	0.57	1379	Excavation and Grading
Wetland 3	0.16	29.708958	-94.978006	0.15	N/A	0.01	16	Excavation and Grading

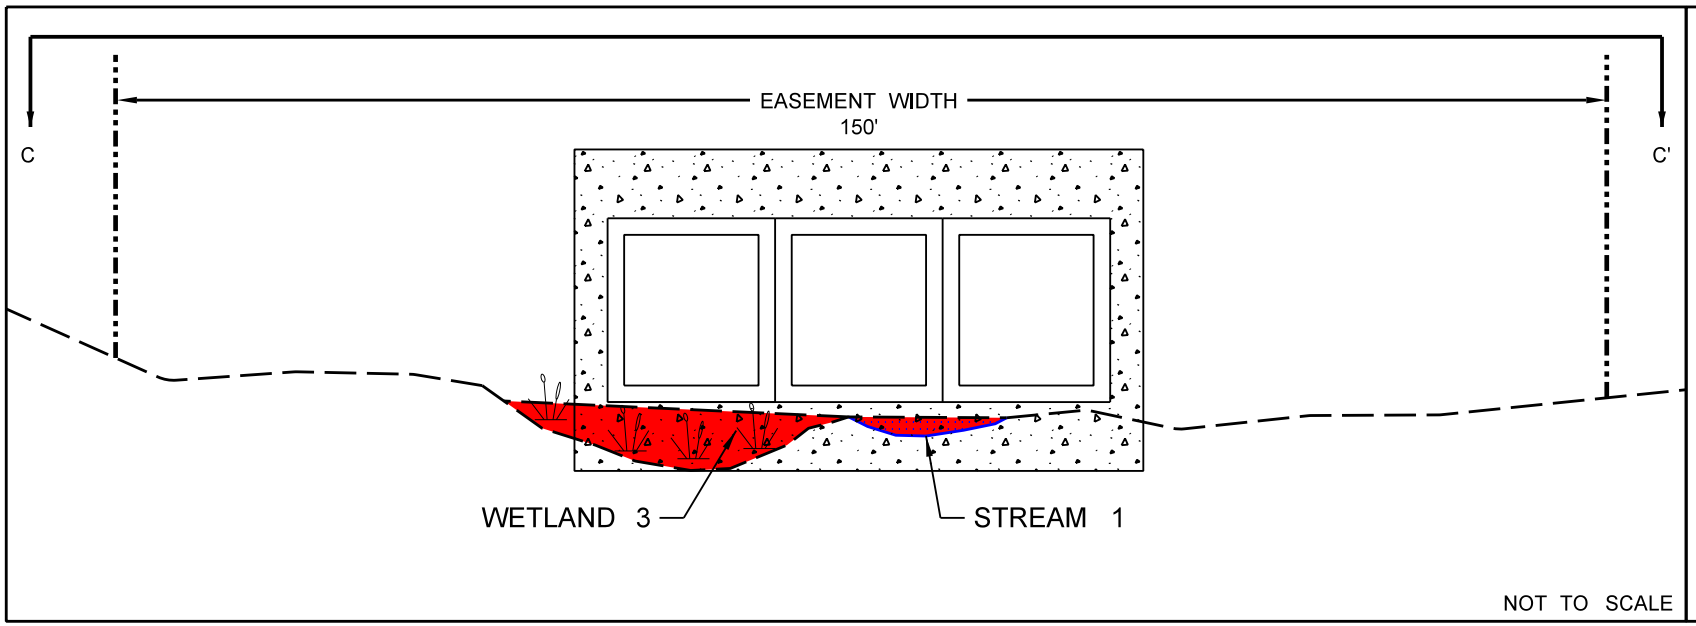

Texas Department of Transportation

SH99, SEGMENT I-2
DRAINAGE EASEMENT
CSJ: 3187-01-005
HARRIS COUNTY, TX

IMPACTS TO WATERS OF THE US INCLUDING WETLANDS

PLAN AND PROFILE

SHEET 3 OF 3