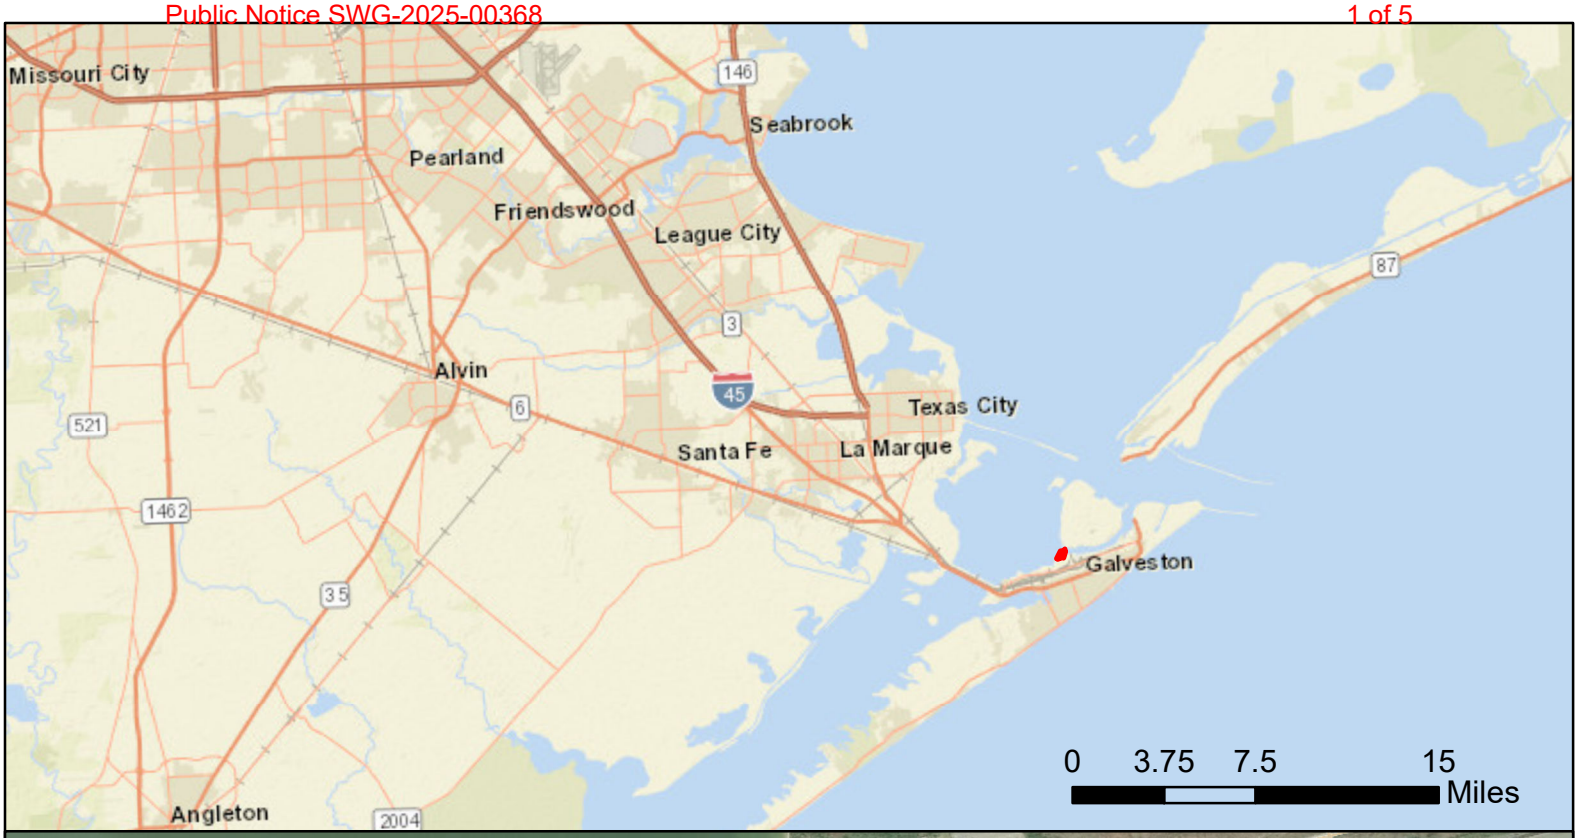

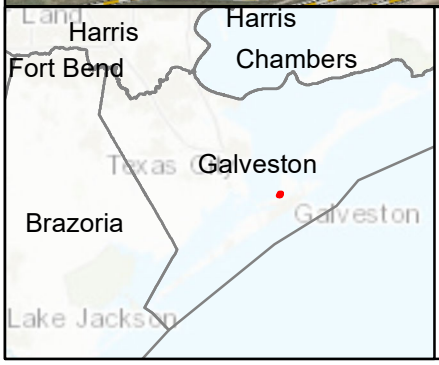

Legend

TXIT Berth

N

Figure 1:
Vicintiy Map
Texas International Terminal
Environmental Analysis
Offshore Dredge Material Disposal
Galveston, Texas

Date: Apr 14, 2020	
Prepared By: CG	
Project: SWG-2012-00602	

LLOYD ENGINEERING, INC.

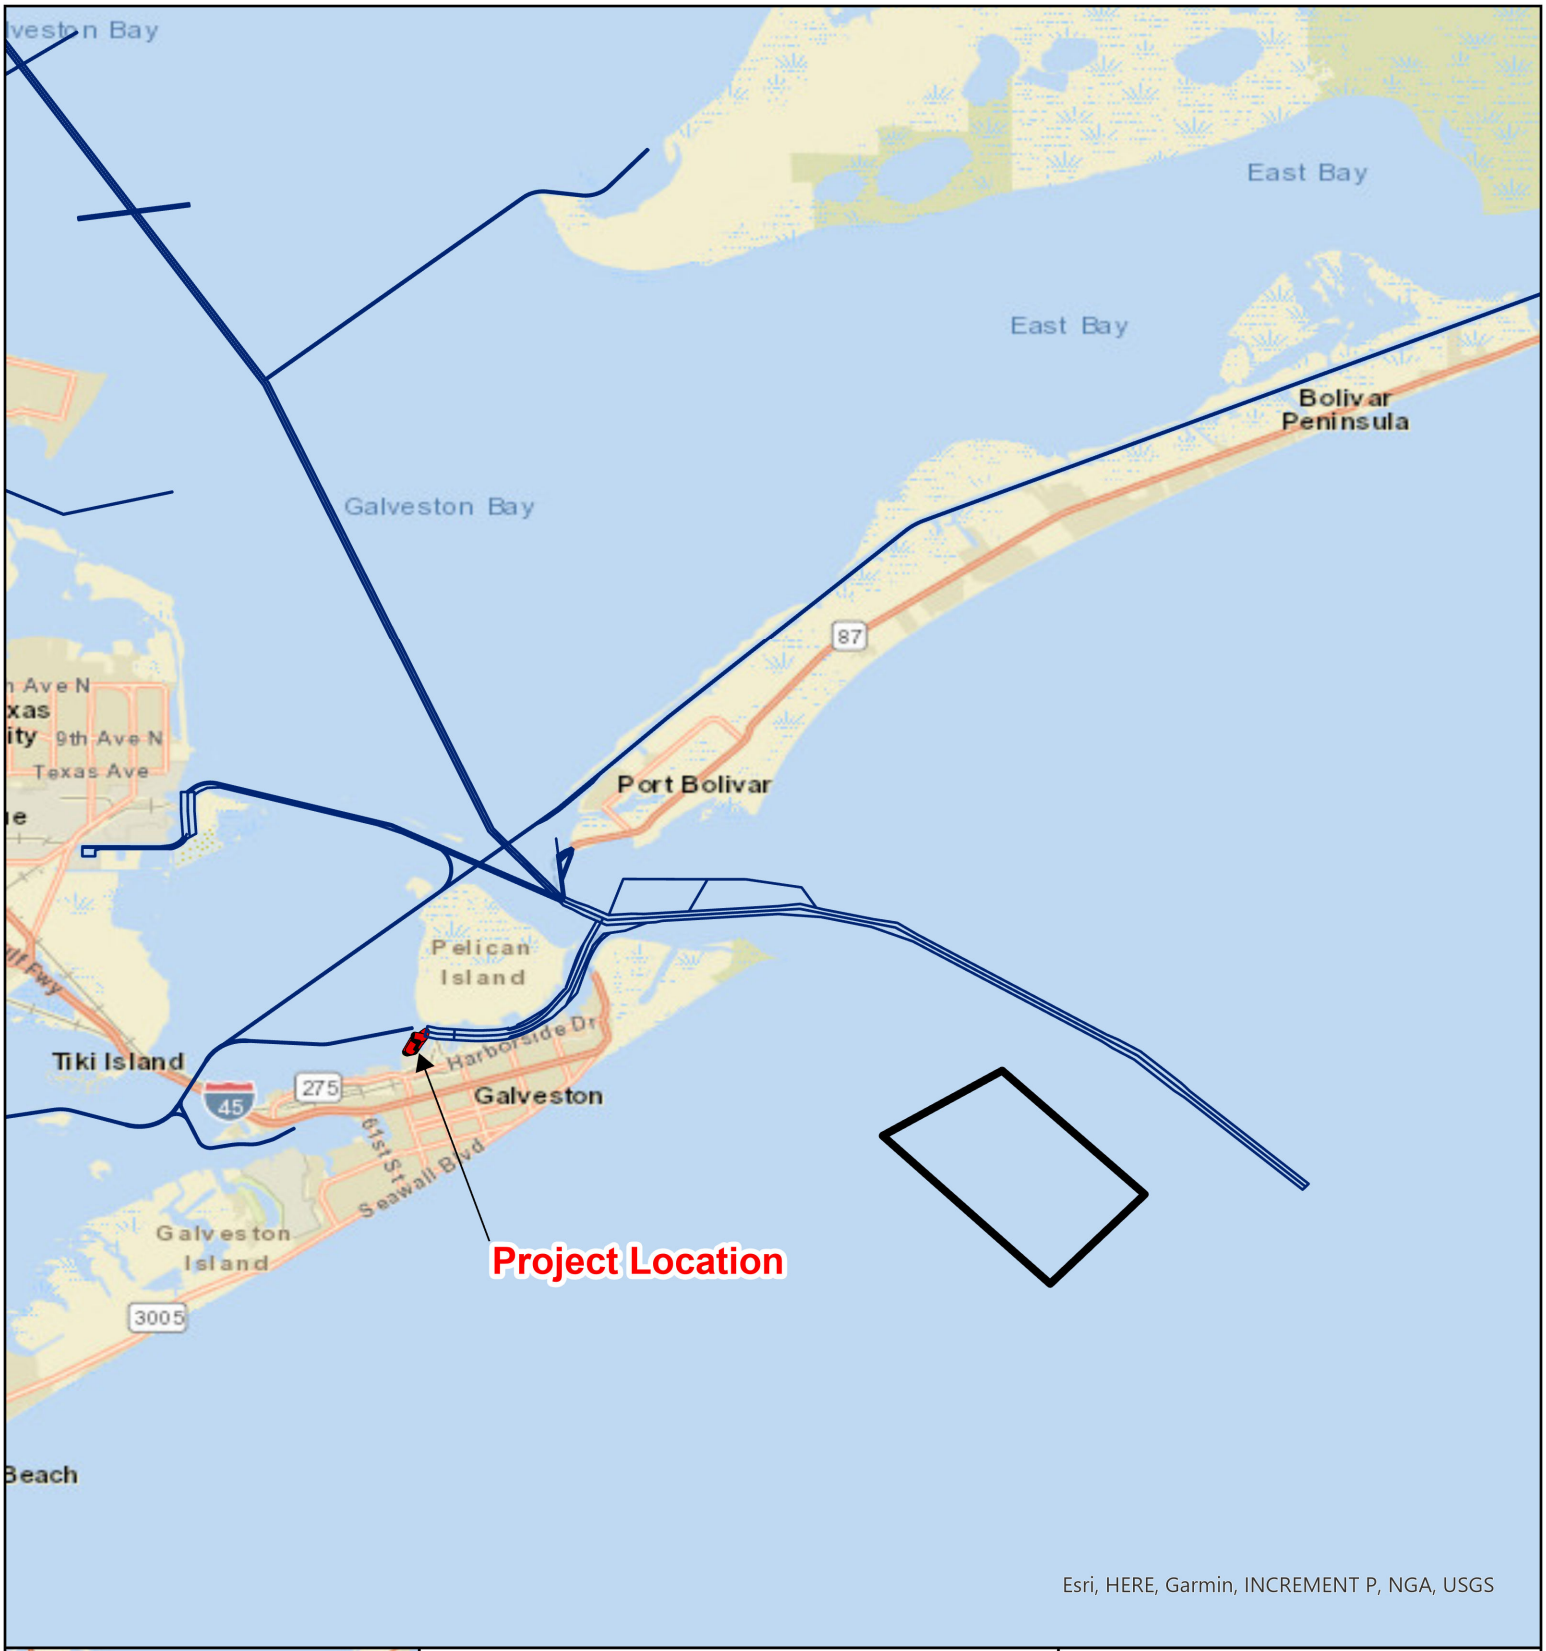

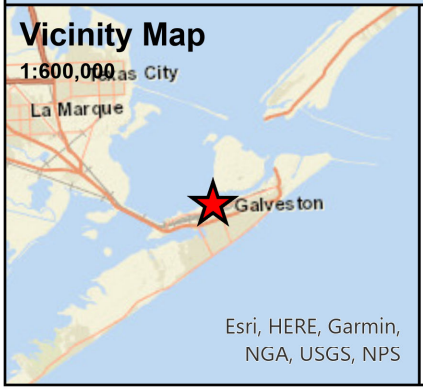

Legend

- TXIT Dredge Footprint
- Channel Lines
- Galveston ODMDS

N

0 1.25 2.5 5 Miles

Figure 1:
Site Vicinity Map

TXIT Maintenance Dredging
Texas International Terminals
Galveston County, Texas

Date: Jul 15, 2025	LOYD ENGINEERING, INC.
Prepared By: B. Selensky	
Prepared For:TXIT	
Project: Maintenance Dredging	

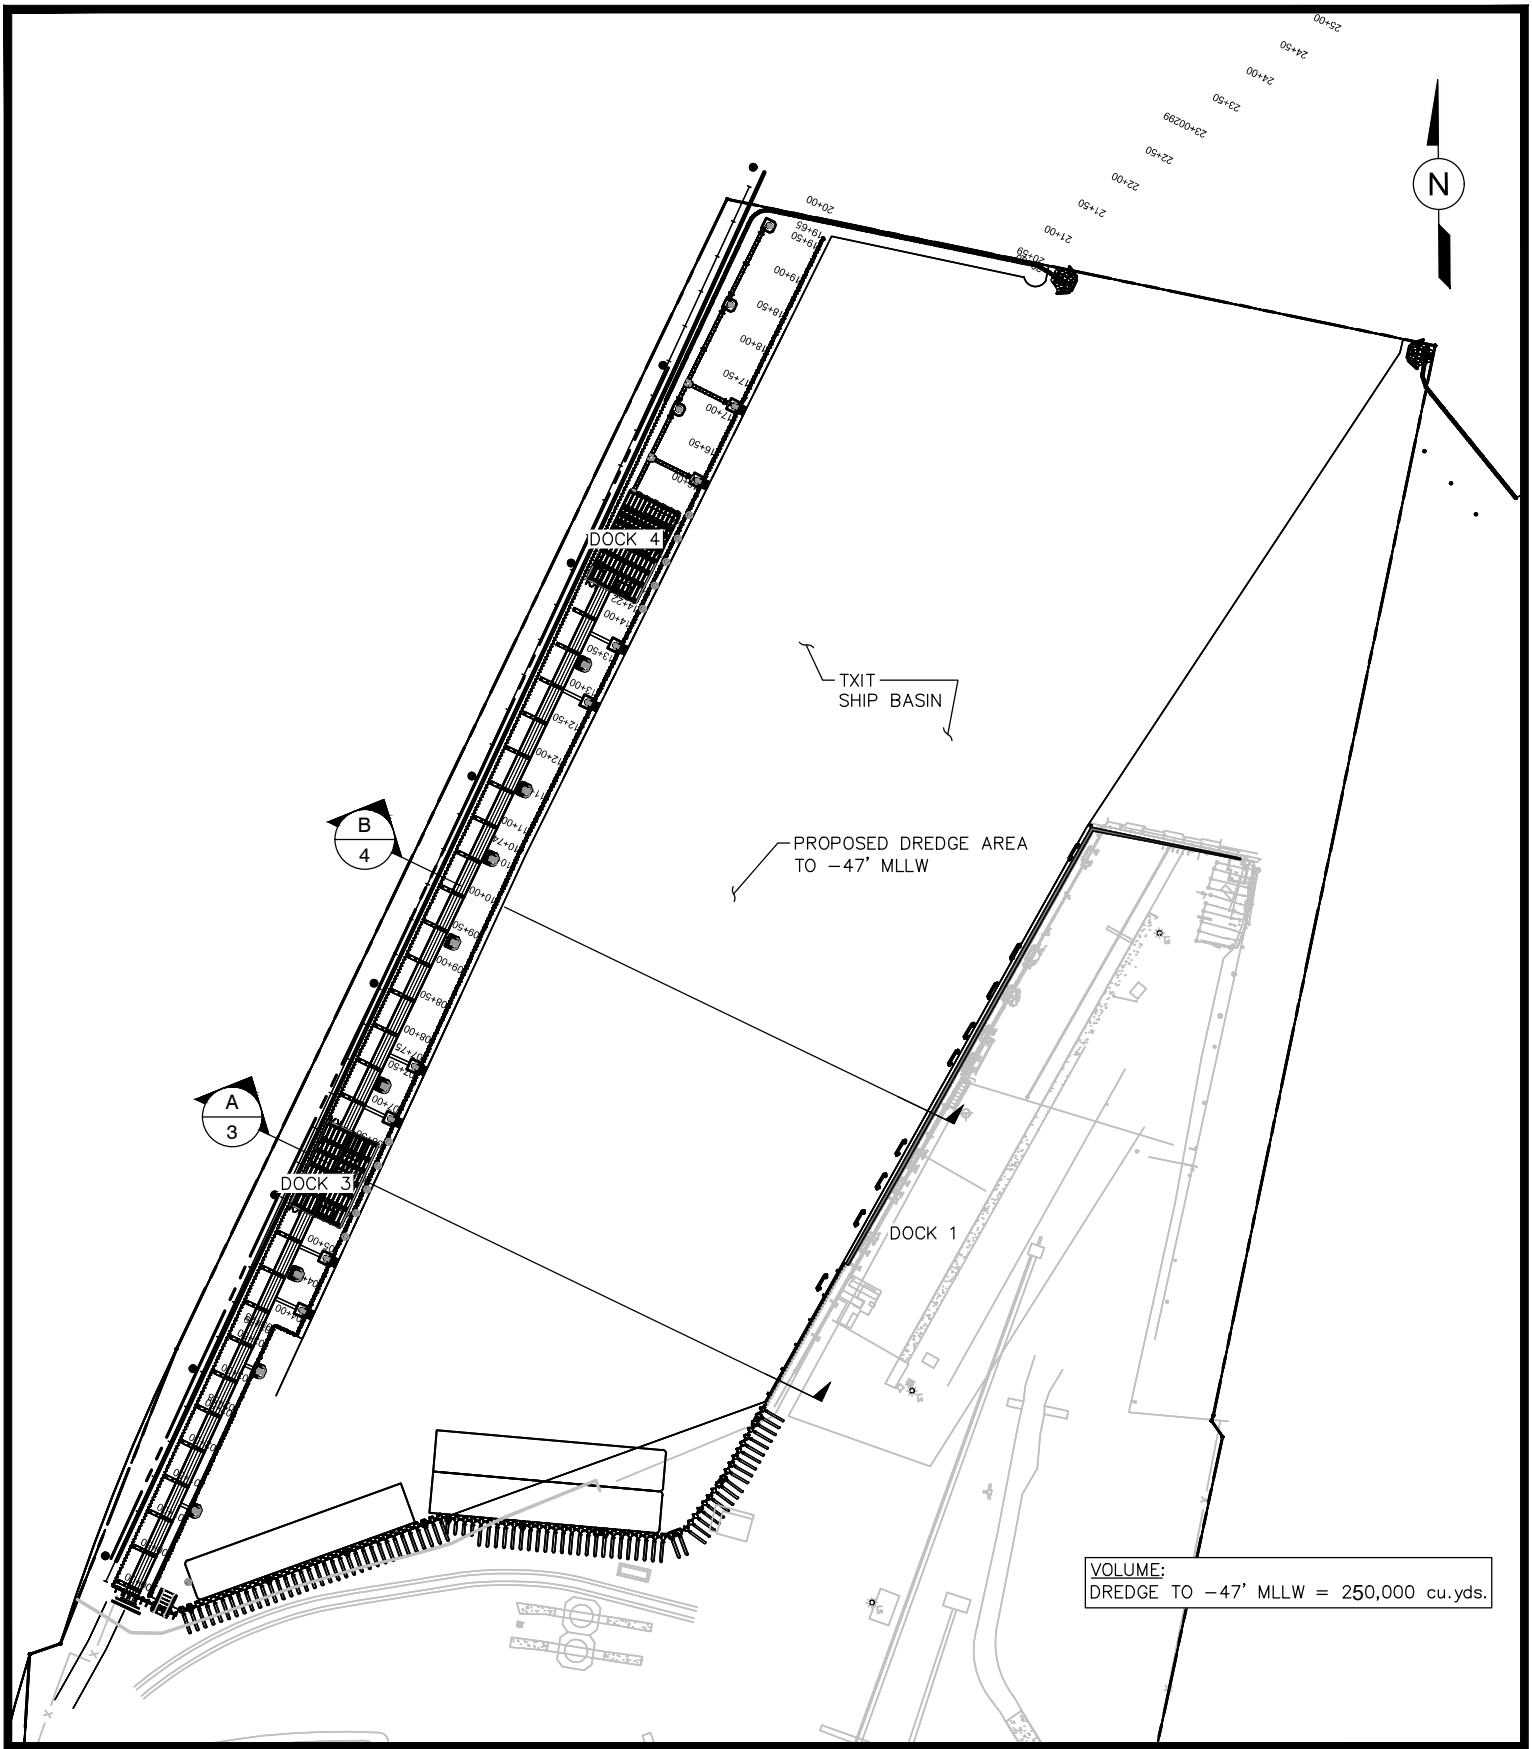

PURPOSE:	SHIP BERTH DREDGE MAINTENANCE	OWNER:	TEXAS INTERNATIONAL TERMINALS	LLOYD ENGINEERING, INC. STATE OF TEXAS, USA LICENSE NO. F-002846	DESIGN BY: JW
		APPLIED BY:	LLOYD ENGINEERING, INC.		DRAWN BY: JB
		APPLIC. No:	SWG-2012-00602		SCALE: 1:250
LOCATION:	TEXAS INTERNATIONAL TERMINAL GALVESTON, TX	COUNTY:	GALVESTON		DATE: 04-13-23
		WATER BODY:	GALVESTON BAY		SHEET No: 3
		DATUM:	MLLW		

FILE NAME: L:\lei projects\texas international terminal\General\6.0 drawings\Permits\maintenance dredging\2 OVERALL PLAN.dwg LAYOUT NAME: Layout PLOTTED: Friday, April 14, 2023 - 2:10pm USER: jb

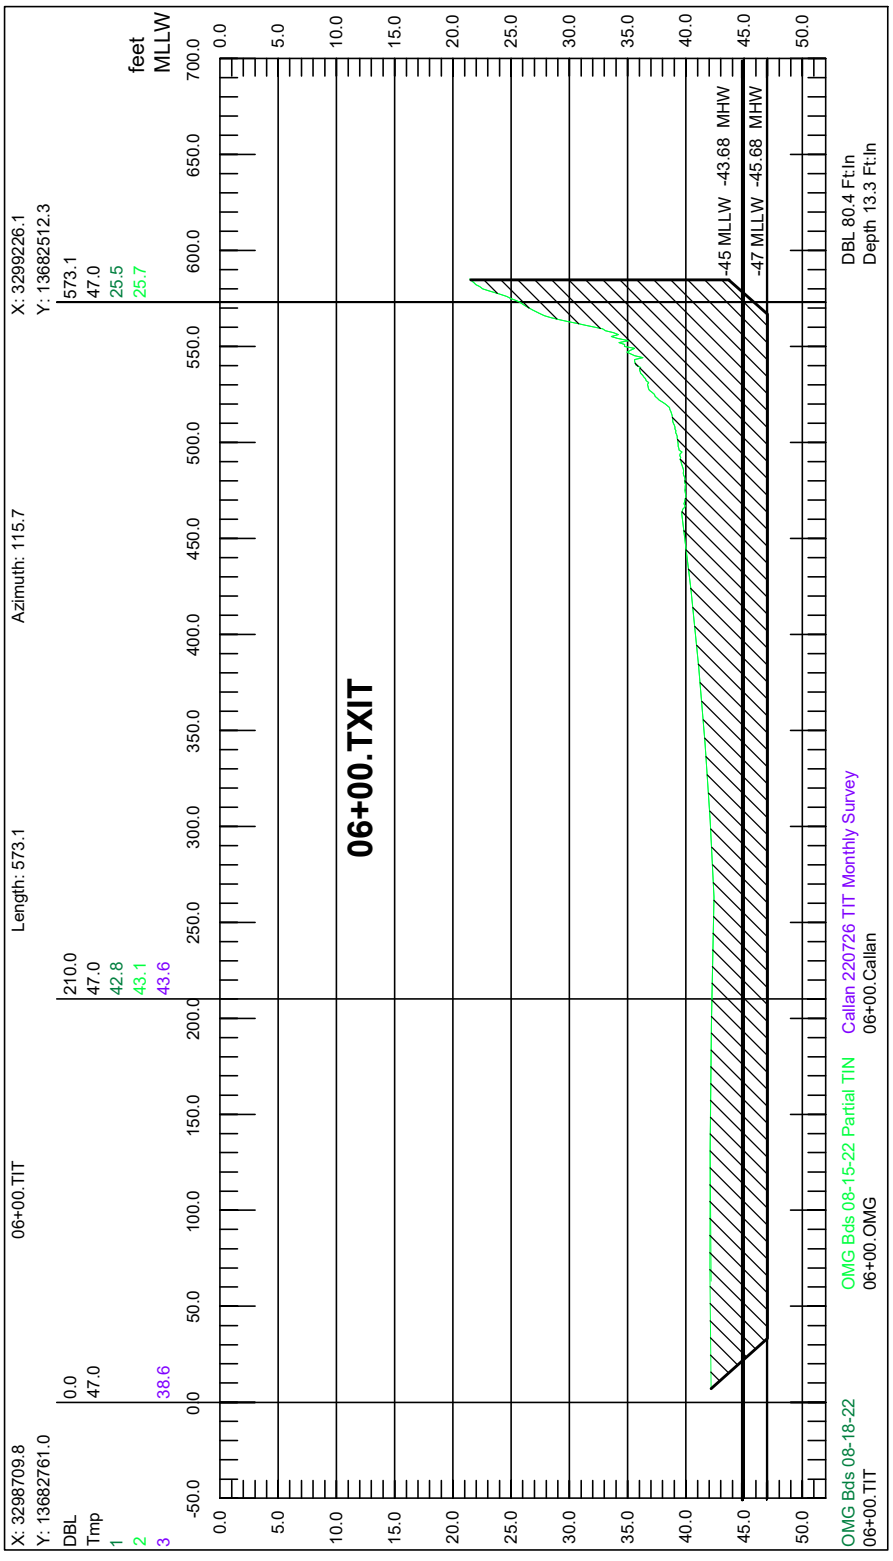

A/2 SECTION STA 6+00
1:100

FILE NAME: L:\lei projects\texas international terminal\General\6.0 drawings\Permits\maintenance dredging\3 SECTION STA 6+00.dwg LAYOUT NAME: SECTION STA 6+00 PLOTTED: Friday, April 14, 2023 - 2:10pm USER: jb

PURPOSE:	SHIP BERTH DREDGE MAINTENANCE	OWNER:	TEXAS INTERNATIONAL TERMINALS	LLOYD ENGINEERING, INC. STATE OF TEXAS, USA LICENSE NO. F-002846	DESIGN BY: JW
		APPLIED BY:	LLOYD ENGINEERING, INC.		DRAWN BY: JB
		APPLIC. No:	SWG-2012-00602		SCALE: 1:100
LOCATION:	TEXAS INTERNATIONAL TERMINAL GALVESTON, TX	COUNTY:	GALVESTON		DATE: 04-13-23
		WATER BODY:	GALVESTON BAY		SHEET No: 4
		DATUM:	MLLW		

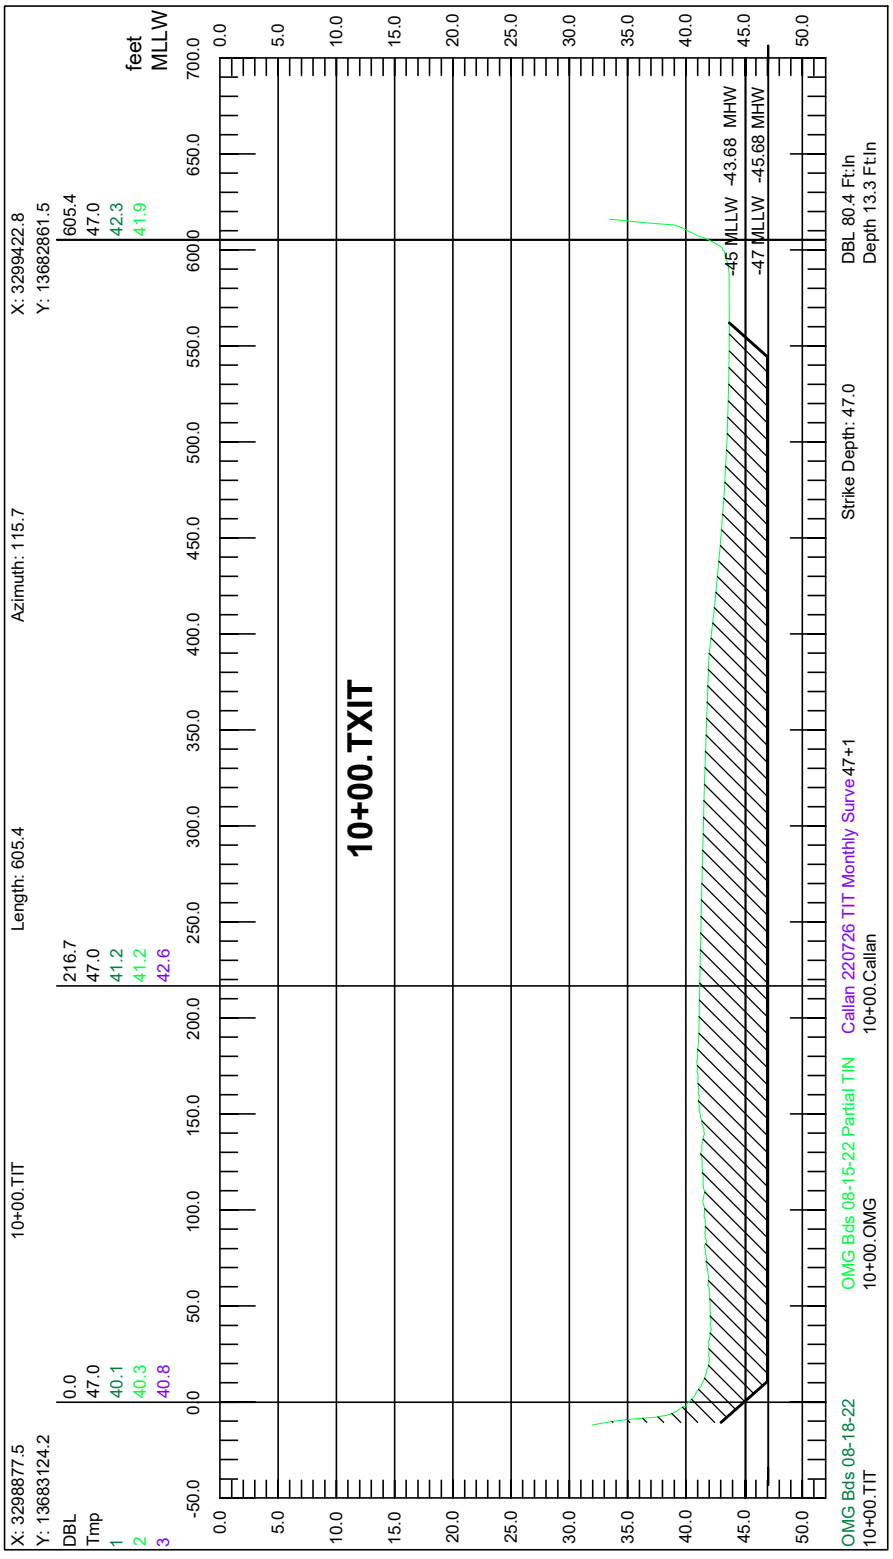

0' MLLW = 1.32' MHW
Datum Station 8771450 Galveston Pier 21, TX

B/2 SECTION STA 10+00
1:100

FILE NAME: L:\lei projects\texas international terminal\General\6.0 drawings\Permits\maintenance dredging\4 SECTION STA 10+00.dwg LAYOUT NAME: SECTION STA 10+00 PLOTTED: Friday, April 14, 2023 - 2:10pm USER: jb

PURPOSE:	SHIP BERTH DREDGE MAINTENANCE	OWNER:	TEXAS INTERNATIONAL TERMINALS	LLOYD ENGINEERING, INC. STATE OF TEXAS, USA LICENSE NO. F-002846	DESIGN BY: JW
		APPLIED BY:	LLOYD ENGINEERING, INC.		DRAWN BY: JB
		APPLIC. No:	SWG-2012-00602		SCALE: 1:100
LOCATION:	TEXAS INTERNATIONAL TERMINAL GALVESTON, TX	COUNTY:	GALVESTON		DATE: 04-13-23
		WATER BODY:	GALVESTON BAY		SHEET No: 5
		DATUM:	MLLW		