

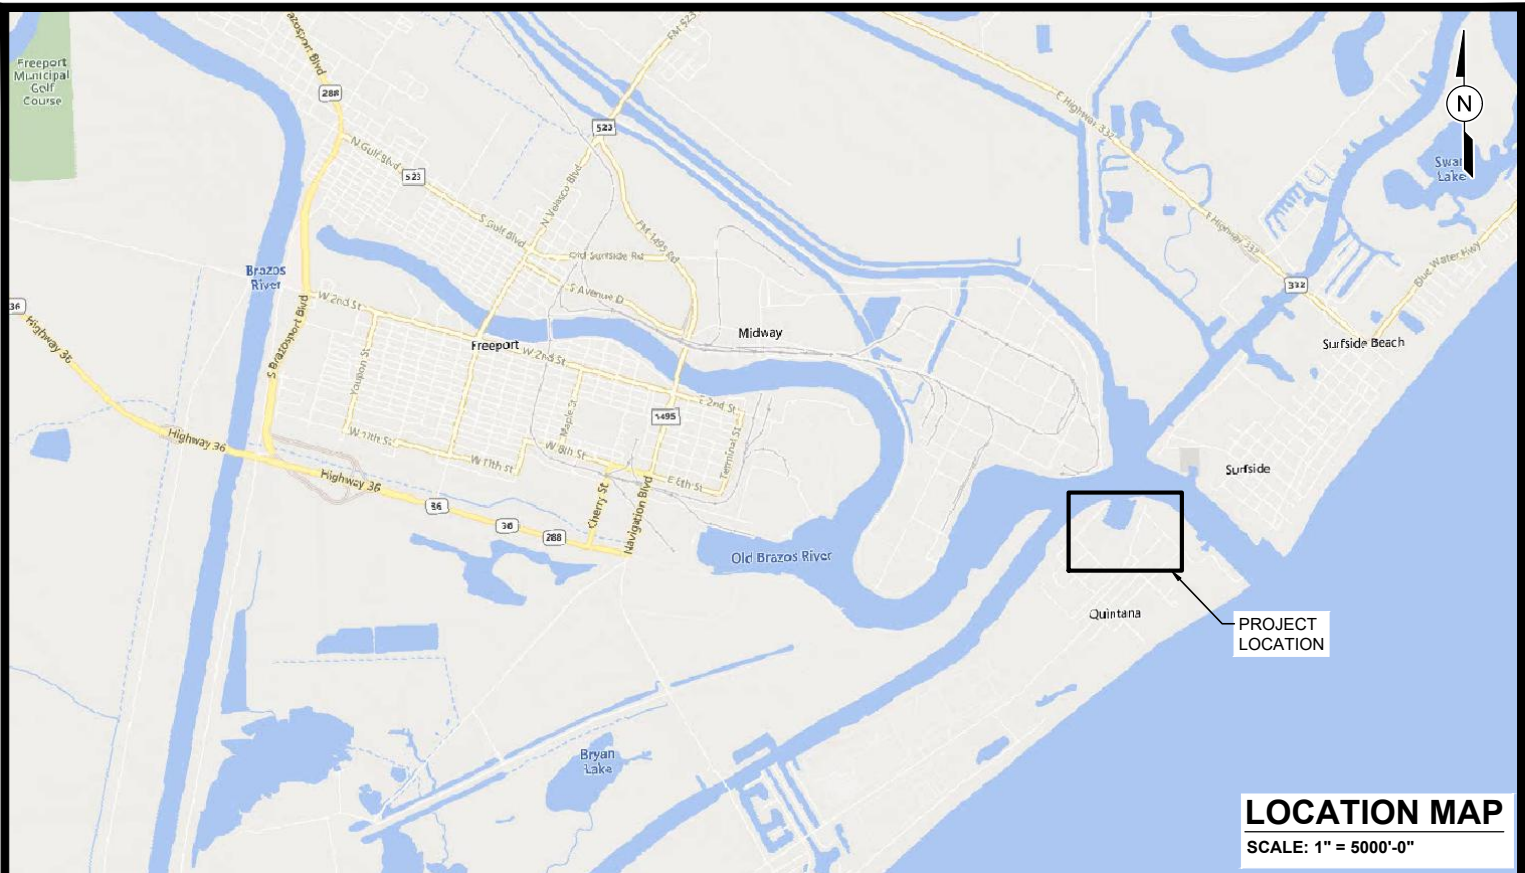


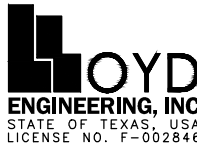


PURPOSE:	DREDGE MAINTENANCE	OWNER:	FREEPORT LNG	 LLOYD ENGINEERING, INC STATE OF TEXAS, USA LICENSE NO. F-002846	DESIGN BY:	POP
		APPLIED BY:	LLOYD ENGINEERING, INC.		DRAWN BY:	JB
		APPLIC. No:	SWG-2013-00147		SCALE:	AS NOTED
LOCATION:	FREEPORT, TEXAS	COUNTY:	BRAZORIA COUNTY		DATE:	09-01-23
		WATER BODY:	FREEPORT HARBOR CHANNEL		SHEET No:	01
		DATUM:	NAVD88			

FILE NAME: L:\LEI Projects\FLNG\MAINTENANCE DREDGING\2023 Dredge Maintenance\6.0 Drawings\6.4 Permits\02 OVERALL SITE LAYOUT.dwg LAYOUT NAME: OVERALL SITE LAYOUT PLOTTED: Friday, September 01, 2023 - 3:20pm USER: jb

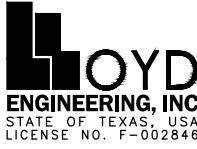

PURPOSE:	DREDGE MAINTENANCE	OWNER:	FREEPORT LNG	 STATE OF TEXAS, USA LICENSE NO. F-002846	DESIGN BY:	POP
		APPLIED BY:	LLOYD ENGINEERING, INC.		DRAWN BY:	JB
LOCATION:	FREEPORT, TEXAS	APPLIC. No:	SWG-2013-00147		SCALE:	AS NOTED
		COUNTY:	BRAZORIA COUNTY		DATE:	09-01-23
		WATER BODY:	FREEPORT HARBOR CHANNEL		SHEET No:	02
		DATUM:	NAVD88			

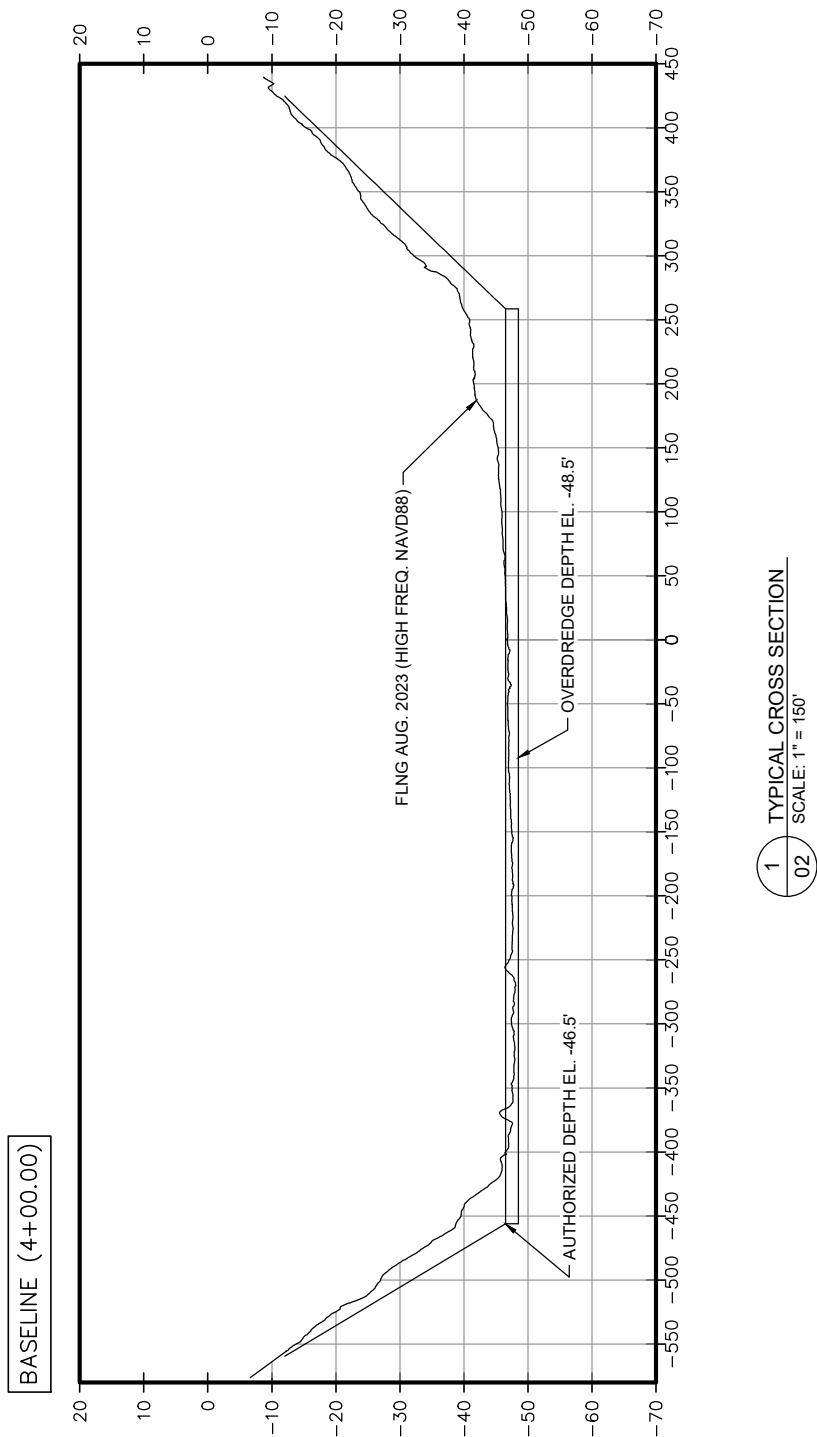

PURPOSE:	DREDGE MAINTENANCE
LOCATION:	FREEPORT, TEXAS


OWNER:	FREEPORT LNG
APPLIED BY:	LLOYD ENGINEERING, INC.
APPLIC. No:	SWG-2013-00147
COUNTY:	BRAZORIA COUNTY
WATER BODY:	FREEPORT HARBOR CHANNEL
DATUM:	NAVD88

LLOYD
ENGINEERING, INC
STATE OF TEXAS, USA
LICENSE NO. F-002846

DESIGN BY:	POP
DRAWN BY:	JB
SCALE:	AS NOTED
DATE:	09-01-23
SHEET No:	03

2 TYPICAL CROSS SECTION
02 SCALE: 1" = 150'

PURPOSE:	DREDGE MAINTENANCE	OWNER:	FREEPORT LNG	 LLOYD ENGINEERING, INC STATE OF TEXAS, USA LICENSE NO. F-002846	DESIGN BY:	POP
		APPLIED BY:	LLOYD ENGINEERING, INC.		DRAWN BY:	JB
		APPLIC. No:	SWG-2013-00147		SCALE:	AS NOTED
		COUNTY:	BRAZORIA COUNTY		DATE:	09-01-23
LOCATION:	FREEPORT, TEXAS	WATER BODY:	FREEPORT HARBOR CHANNEL		SHEET No:	04
		DATUM:	NAVD88			

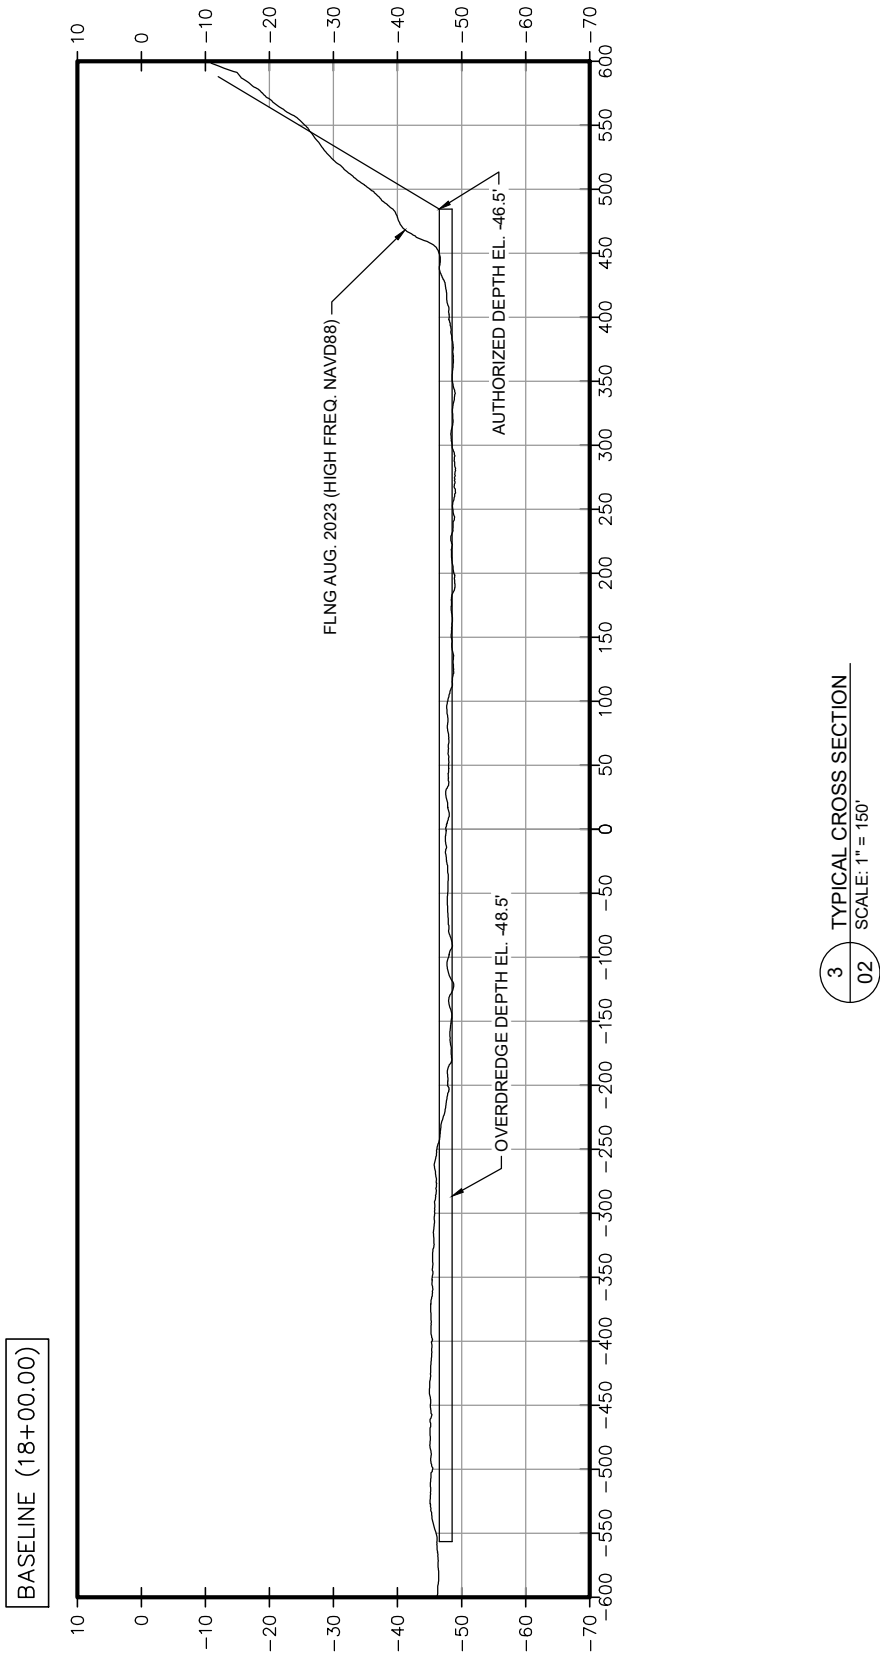

PURPOSE:	DREDGE MAINTENANCE
LOCATION:	FREEPORT, TEXAS

OWNER:	FREEPORT LNG
APPLIED BY:	LLOYD ENGINEERING, INC.
APPLIC. No:	SWG-2013-00147
COUNTY:	BRAZORIA COUNTY
WATER BODY:	FREEPORT HARBOR CHANNEL
DATUM:	NAVD88



LLOYD

ENGINEERING, INC

STATE OF TEXAS, USA

LICENSE NO. F-002846

DESIGN BY:	POP
DRAWN BY:	JB
SCALE:	AS NOTED
DATE:	09-01-23
SHEET No:	05

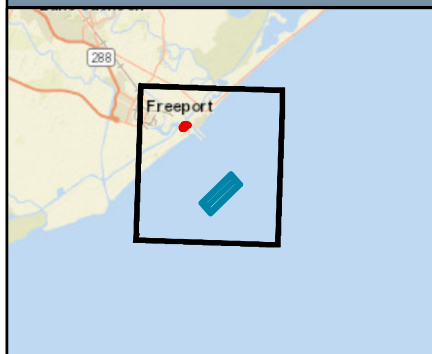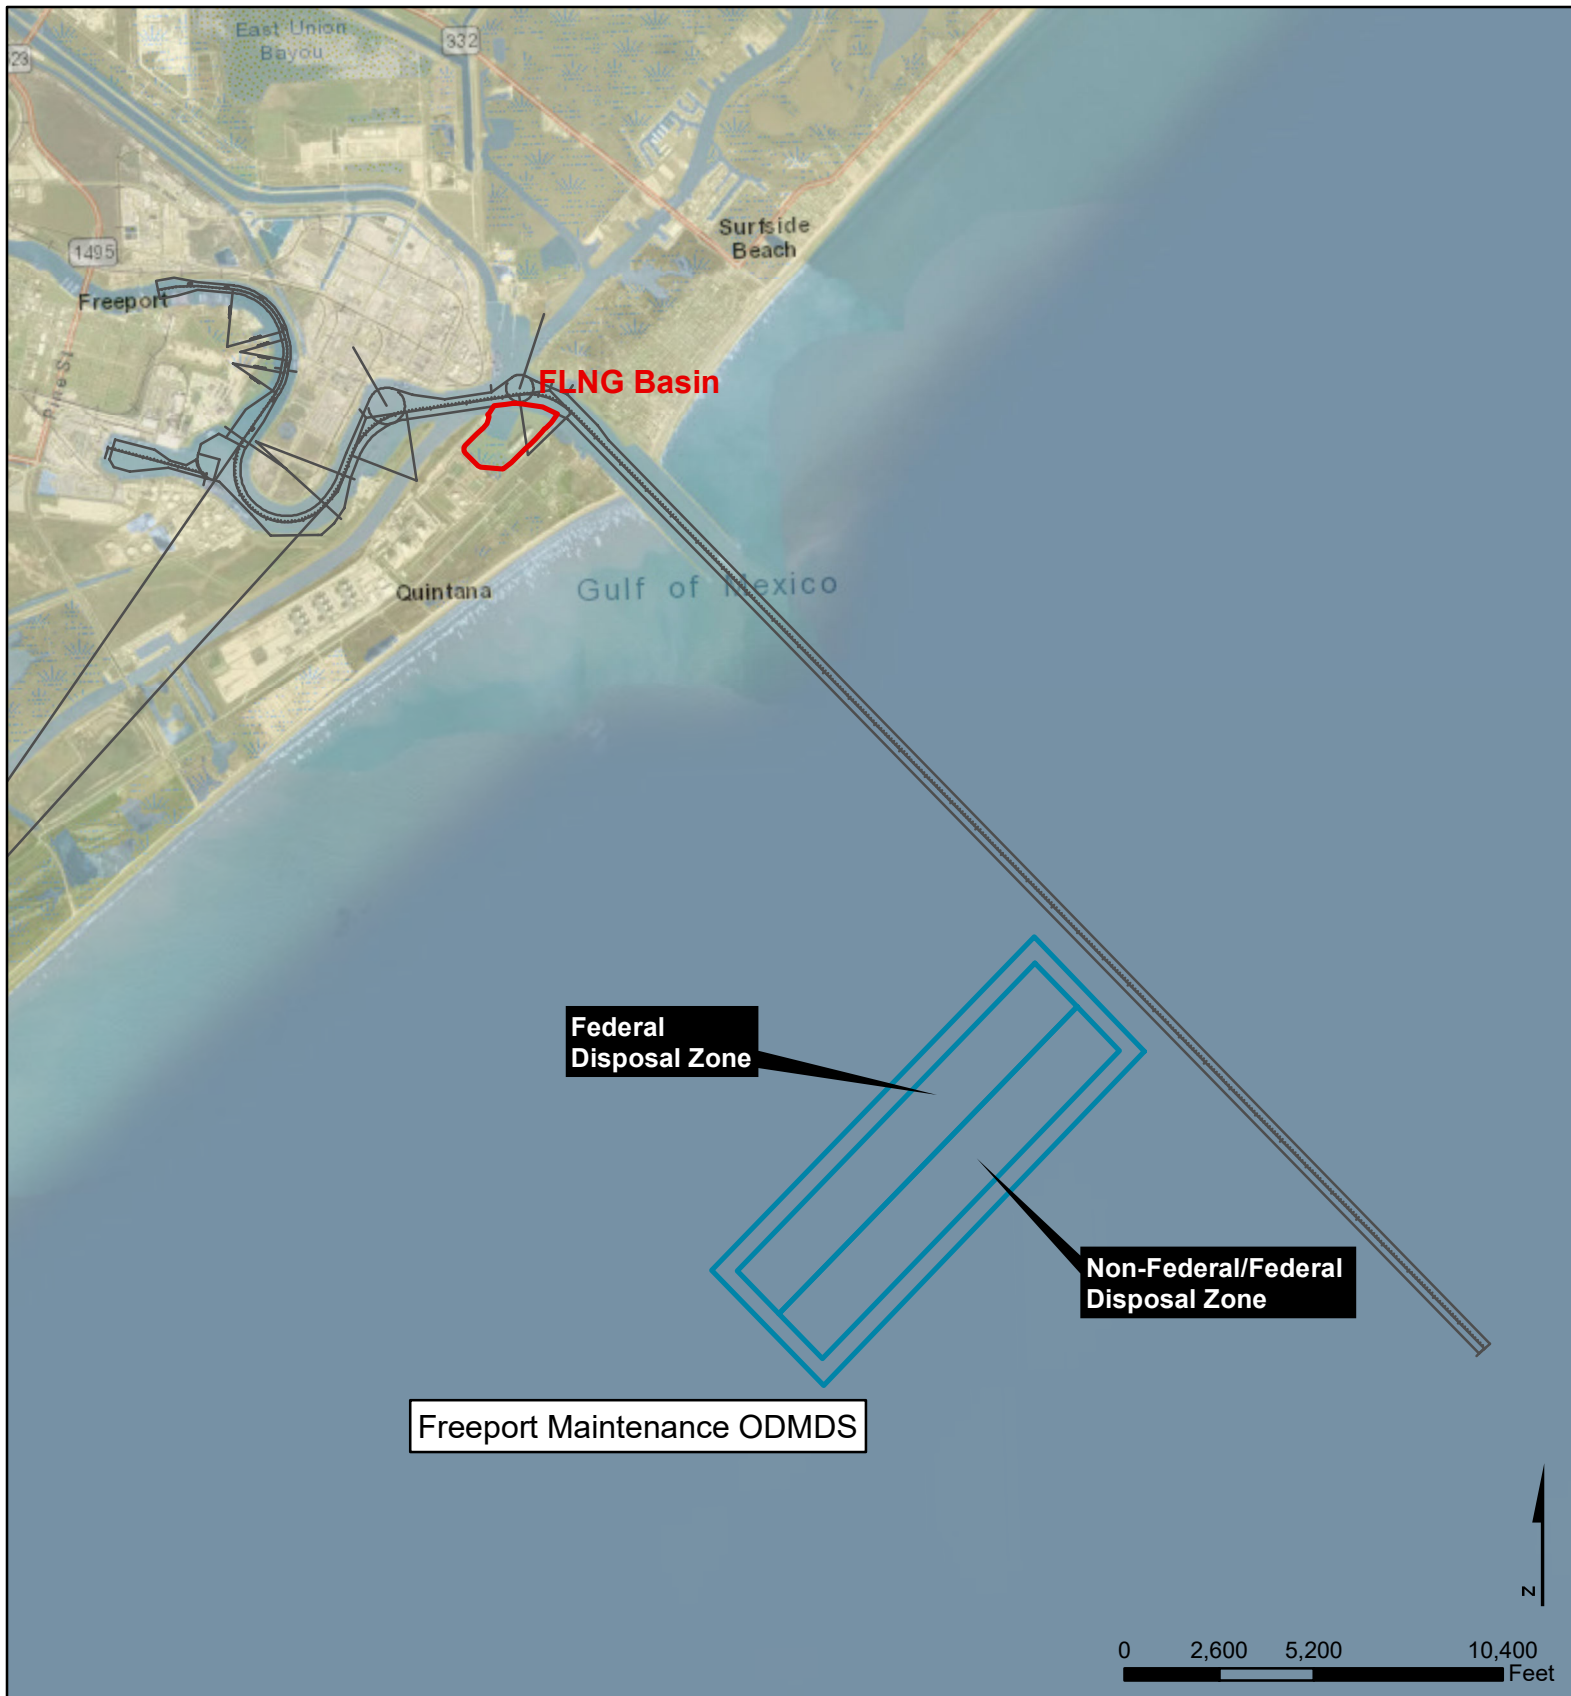

Legend

- Freeport Maintenance ODMDS
- FLNG Basin
- Freeport Ship Channel

Sheet 6:
Freeport Maintenance ODMDS
 Section 103 Maintenance Sampling
 USACE Permit Modification
 SWG-2013-00147
 Freeport, Texas

Date: Sep 01, 2023

Prepared By: CG

Project: FLNG 103

1 inch = 5,280 feet

LOYD
 ENGINEERING, INC.