US Army Corps of Engineers®
Galveston District

# GIWW – Gulf Intracoastal Waterway
# Boggy Creek to Colorado River

PLAN
0
500
1,000
1,500
SCALE IN FEET
N
Placement Area No. 104-B
Placement Area No. 104-A
Area No. 104
Placement Area No. 104
Placement Area No. 103
Placement Area No. 103
CURVE No. 62
CURVE No. 61
GIWW 55

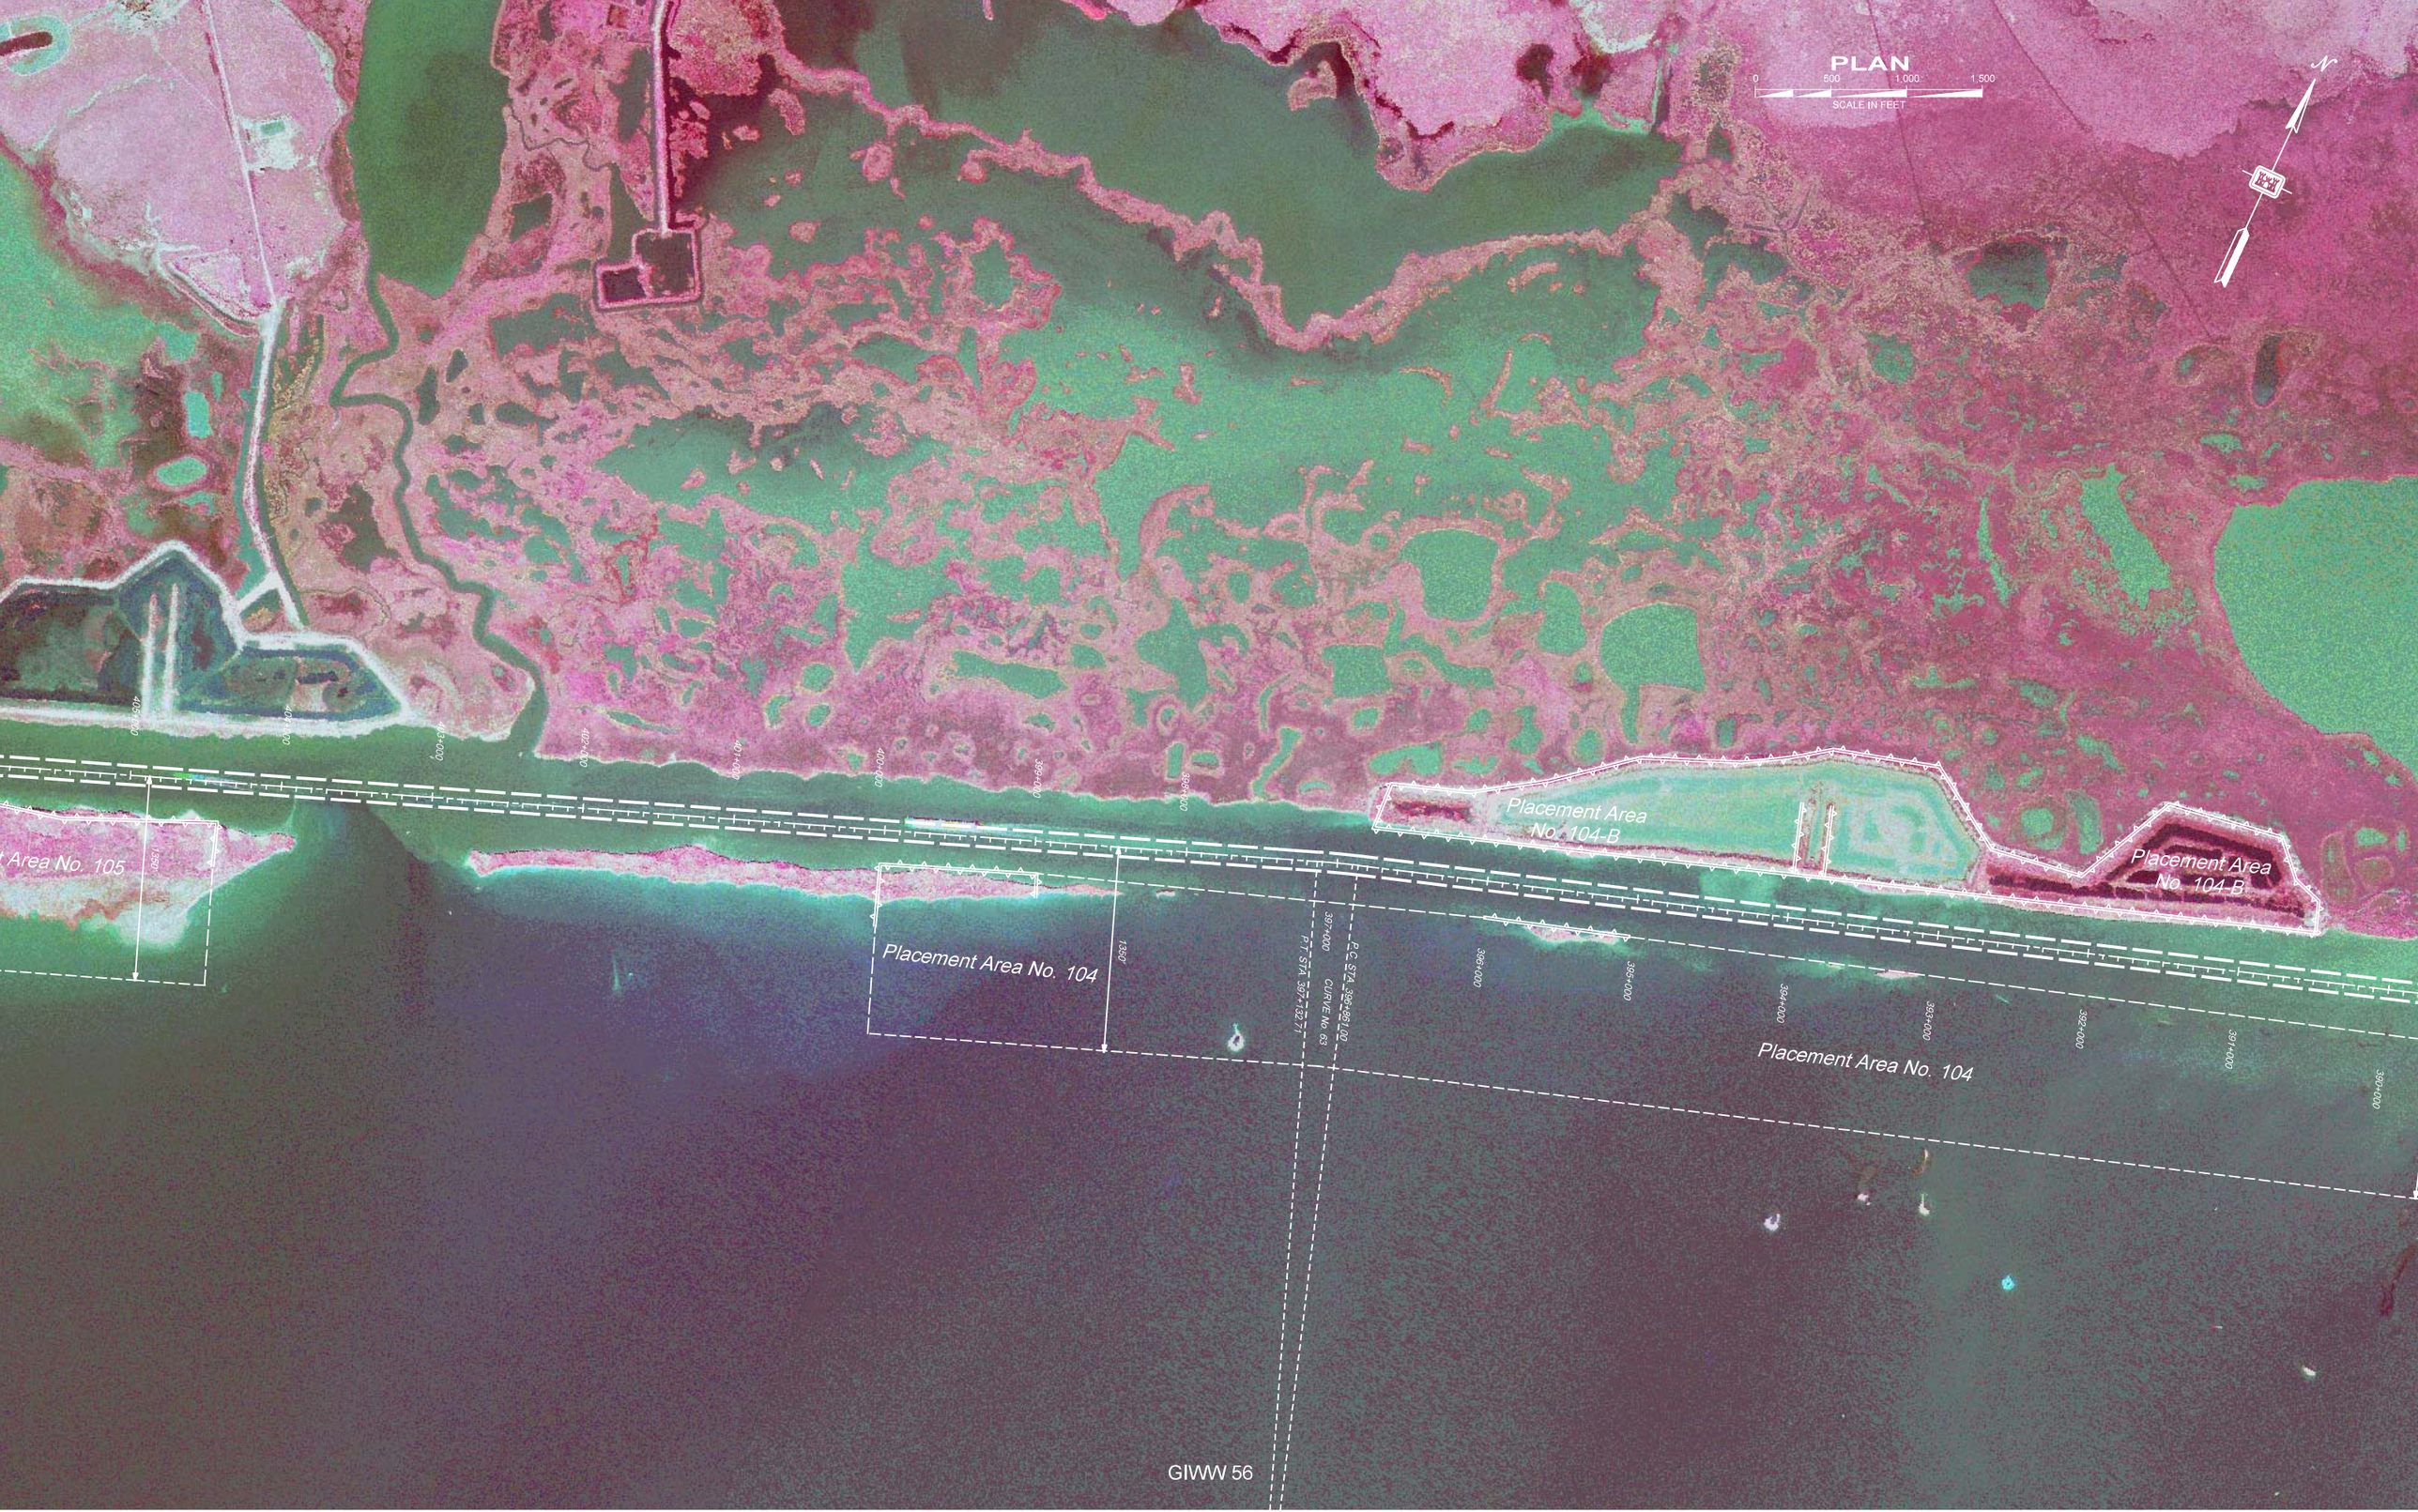
PLAN
0
500
1,000
1,500
SCALE IN FEET
N
Placement Area No. 104-B
Placement Area No. 104-B
Placement Area No. 104
Placement Area No. 104
Area No. 105
GIWW 56

PLAN
0
500
1,000
1,500
SCALE IN FEET
N
Placement Area No. 105
Placement Area No. 105
P.C. STA. 413+422.60
CURVE No. 64
P.T. STA. 413+574.32
GIWW 57

PLAN
0
500
1,000
1,500
SCALE IN FEET
Placement Area No. 106
Placement Area No. 105
CURVE No. 67
CURVE No. 66
CURVE No. 65
P.T. STA. 432+864.16
P.C. STA. 432+345.76
P.T. STA. 426+131.95
P.C. STA. 425+828.60
P.T. STA. 422+904.04
P.C. STA. 422+409.00
GIWW 58

PLAN
0
500
1,000
1,500
SCALE IN FEET
N
Placement Area No. 106
Placement Area No. 106
P.T. STA. 436+980.8590
CURVE No. 68
P.C. STA. 436+621.0000
GIWW 59

PLAN
0
500
1,000
1,500
SCALE IN FEET
BAXTER ISLAND
PLACEMENT AREA
BAXTER ISLAND
Placement Area No. 108
Placement Area No. 3
COLORADO RIVER DIVERSION CHANNEL
THIS AREA AVAILABLE FOR PIPELINE ROUTE
GIWW 60