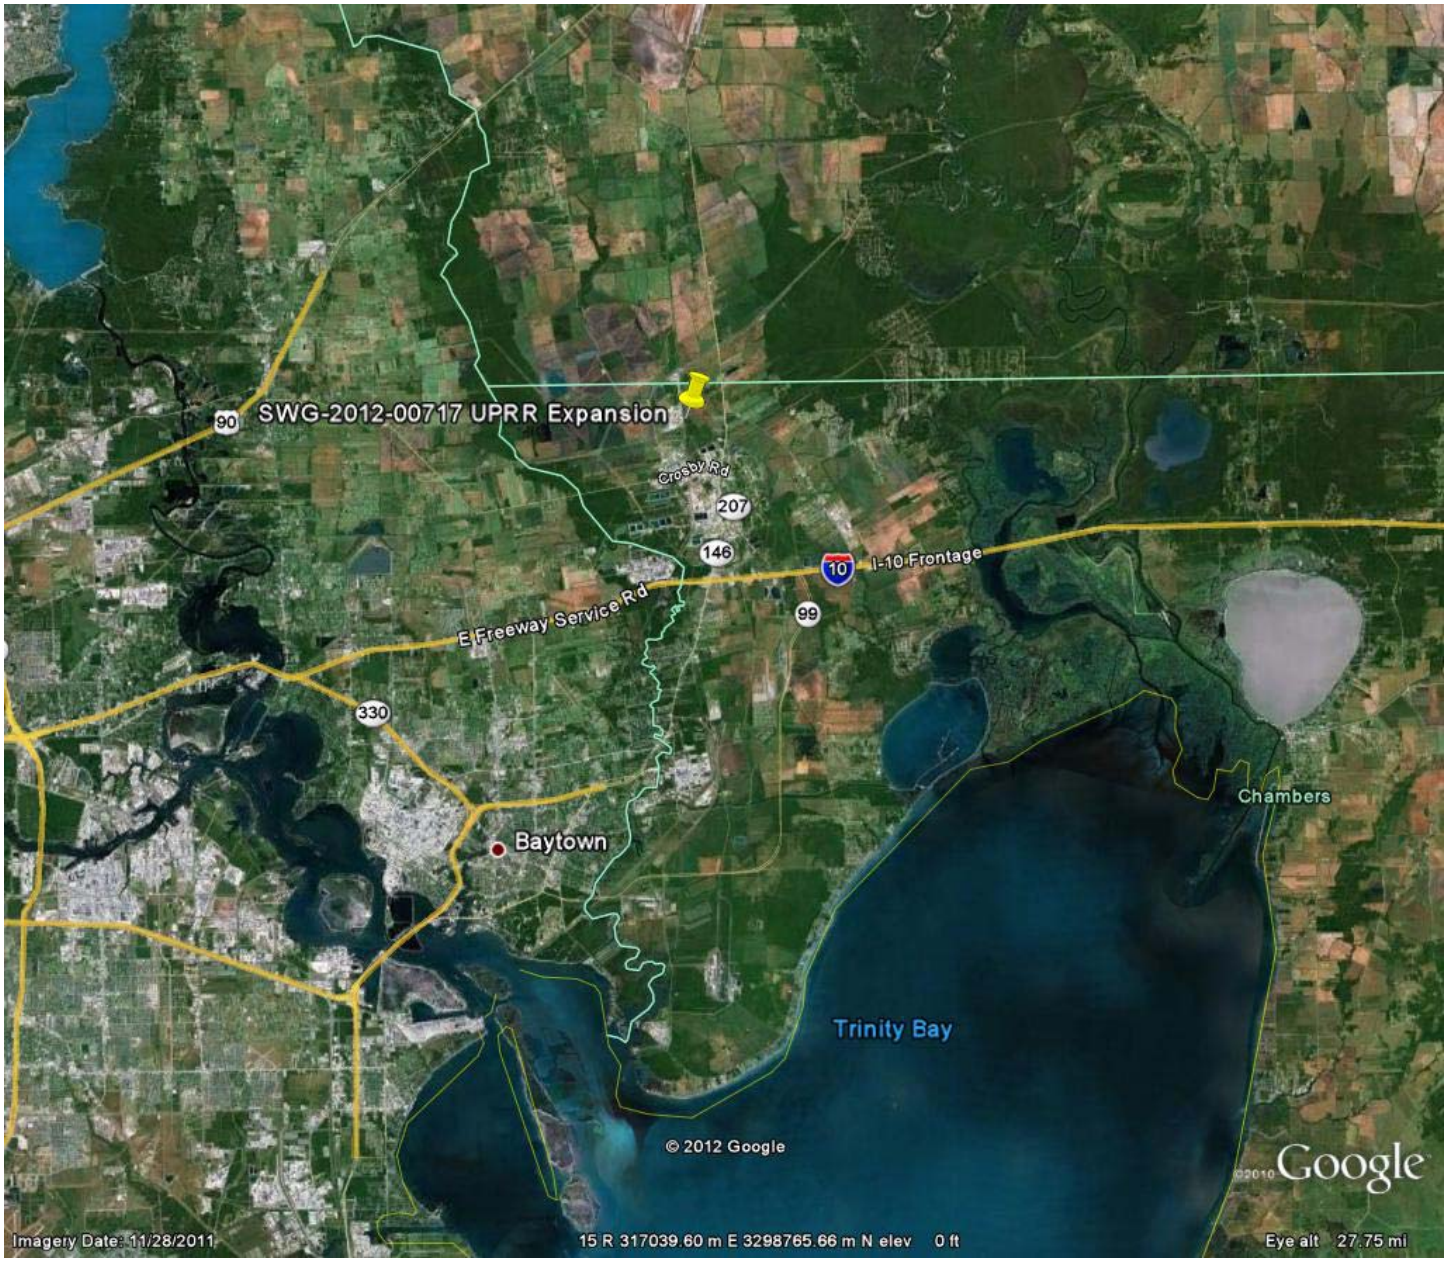

SWG-2012-00717
Union Pacific Railroad
November 28, 2012

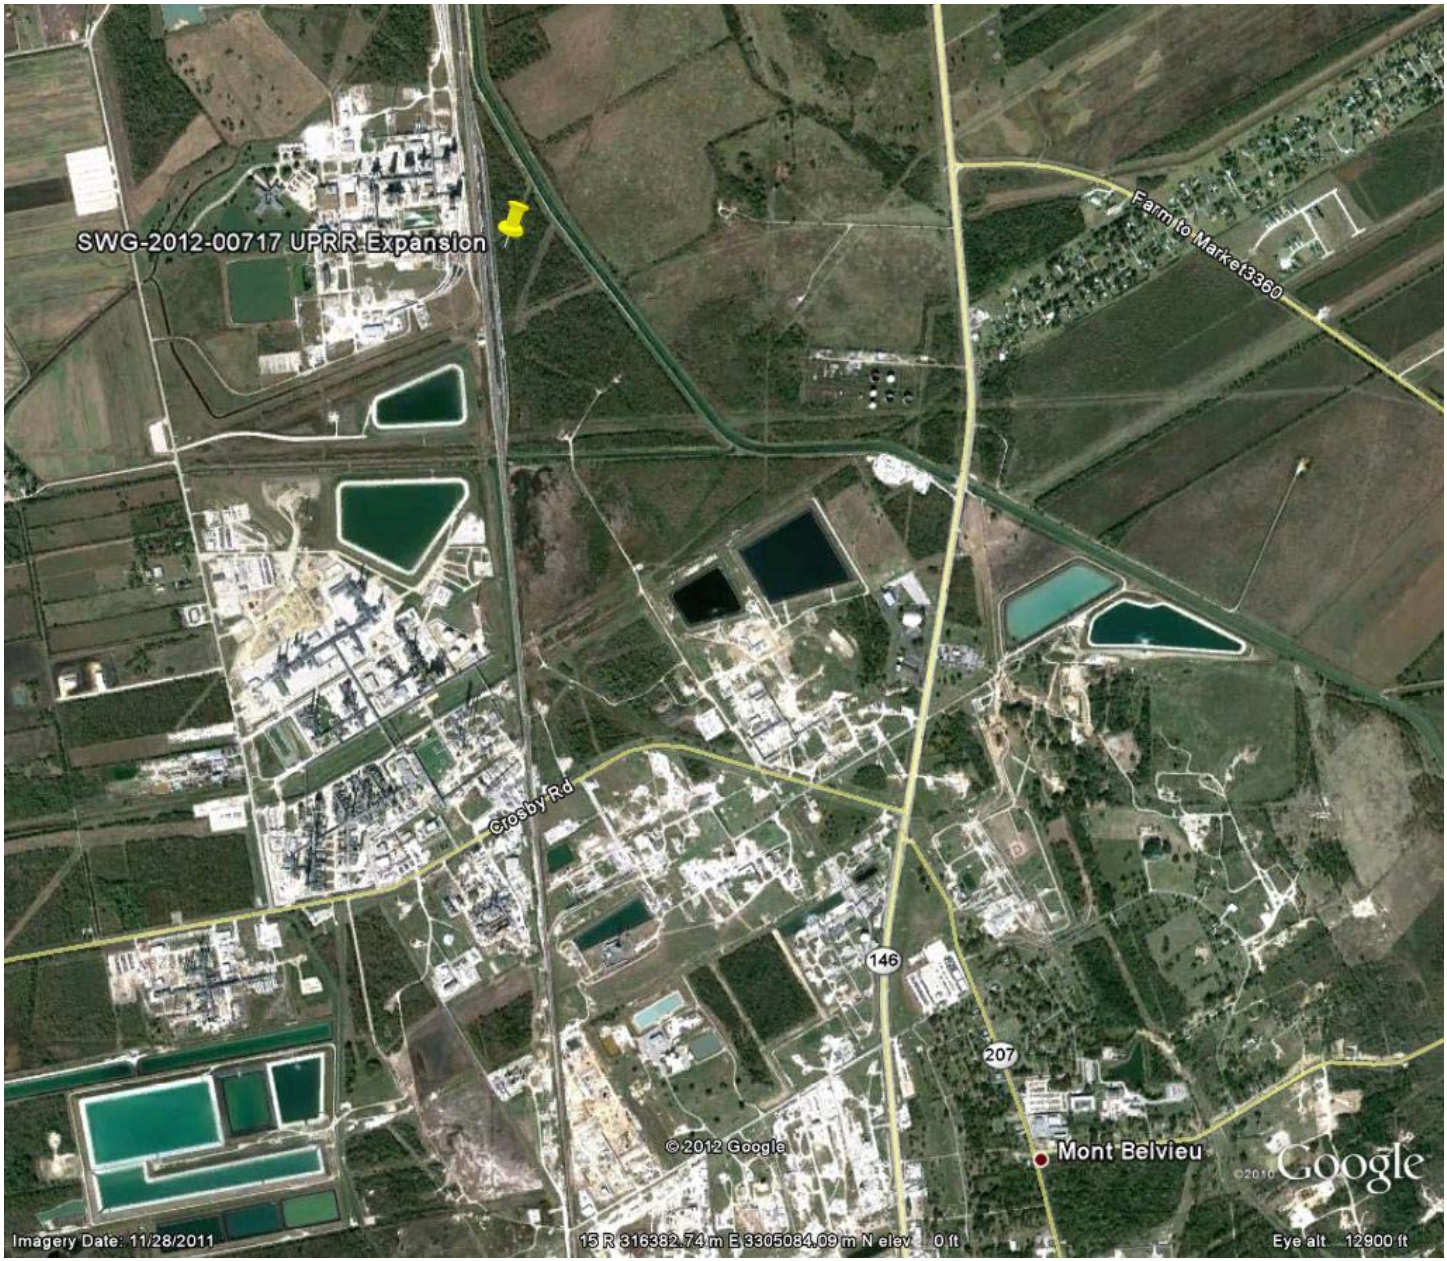

SWG-2012-00717
Union Pacific Railroad
November 28, 2012

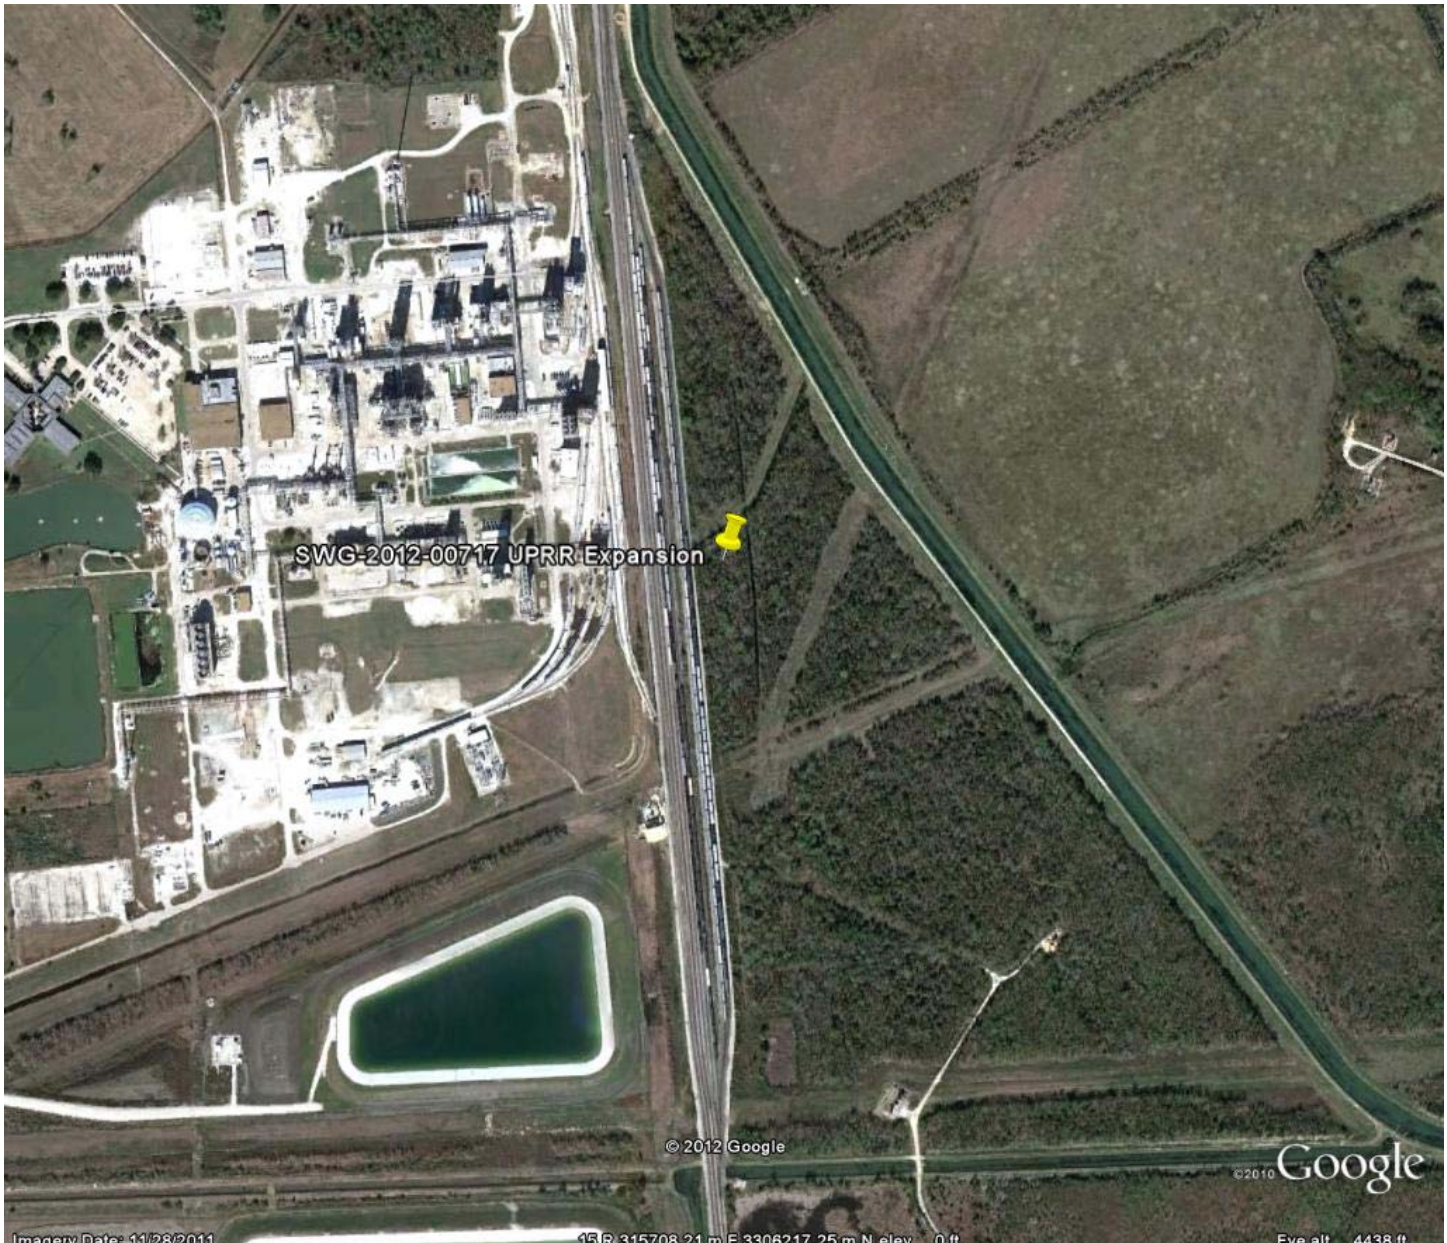

SWG-2012-00717
Union Pacific Railroad
November 28, 2012

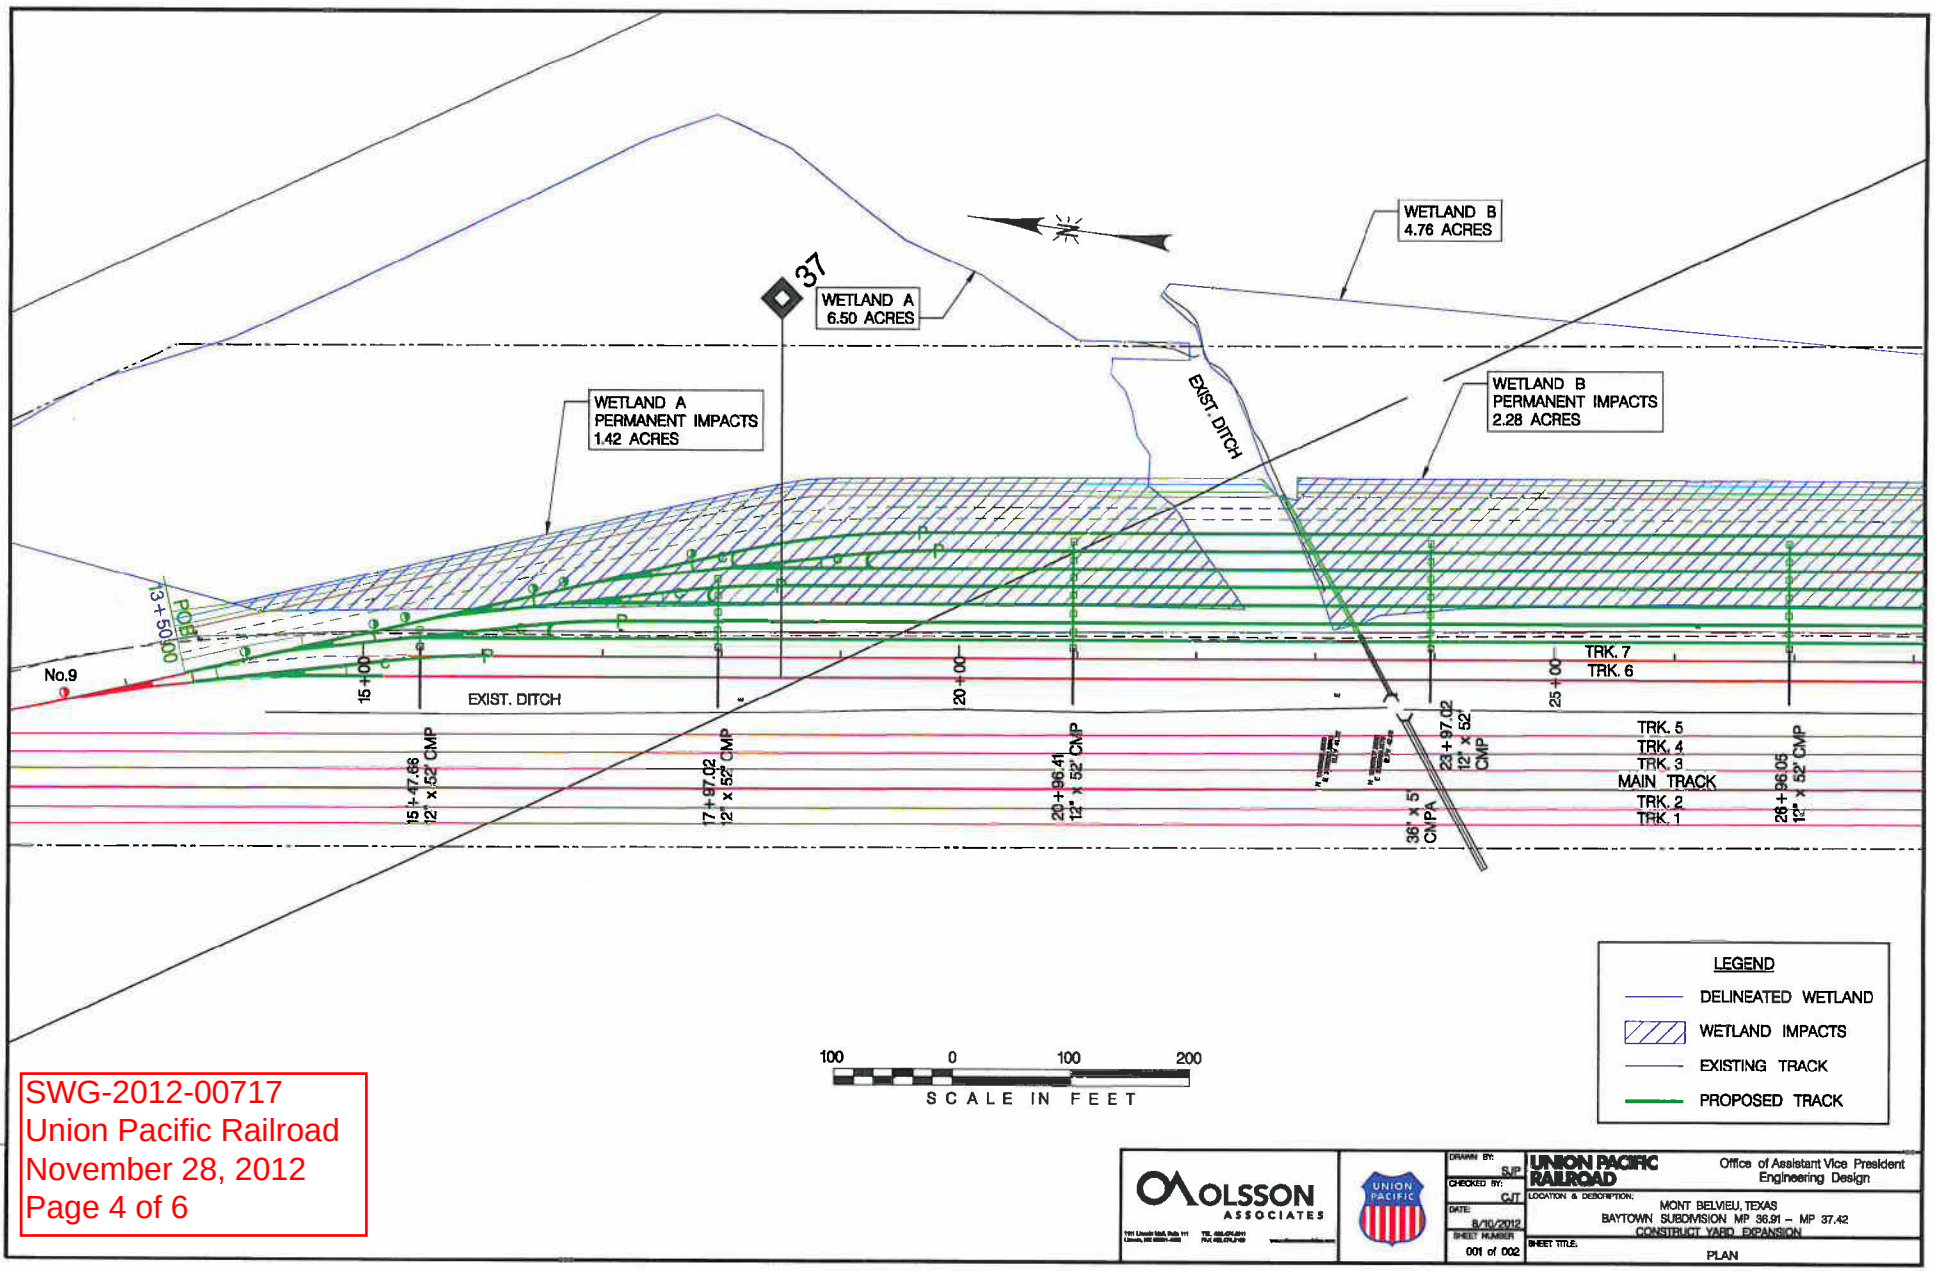

SWG-2012-00717
Union Pacific Railroad
November 28, 2012
Page 4 of 6

OLSSON ASSOCIATES

UNION PACIFIC RAILROAD
Office of Assistant Vice President
Engineering Design

DRAWN BY: SJP
CHECKED BY: CJT
DATE: 8/10/2012
SHEET NUMBER: 001 of 002

LOCATION & DESCRIPTION:
MONT BELVIEU, TEXAS
BAYTOWN SUBDIVISION MP 36.91 – MP 37.42
CONSTRUCT YARD EXPANSION

SHEET TITLE:
PLAN

filename.dgn

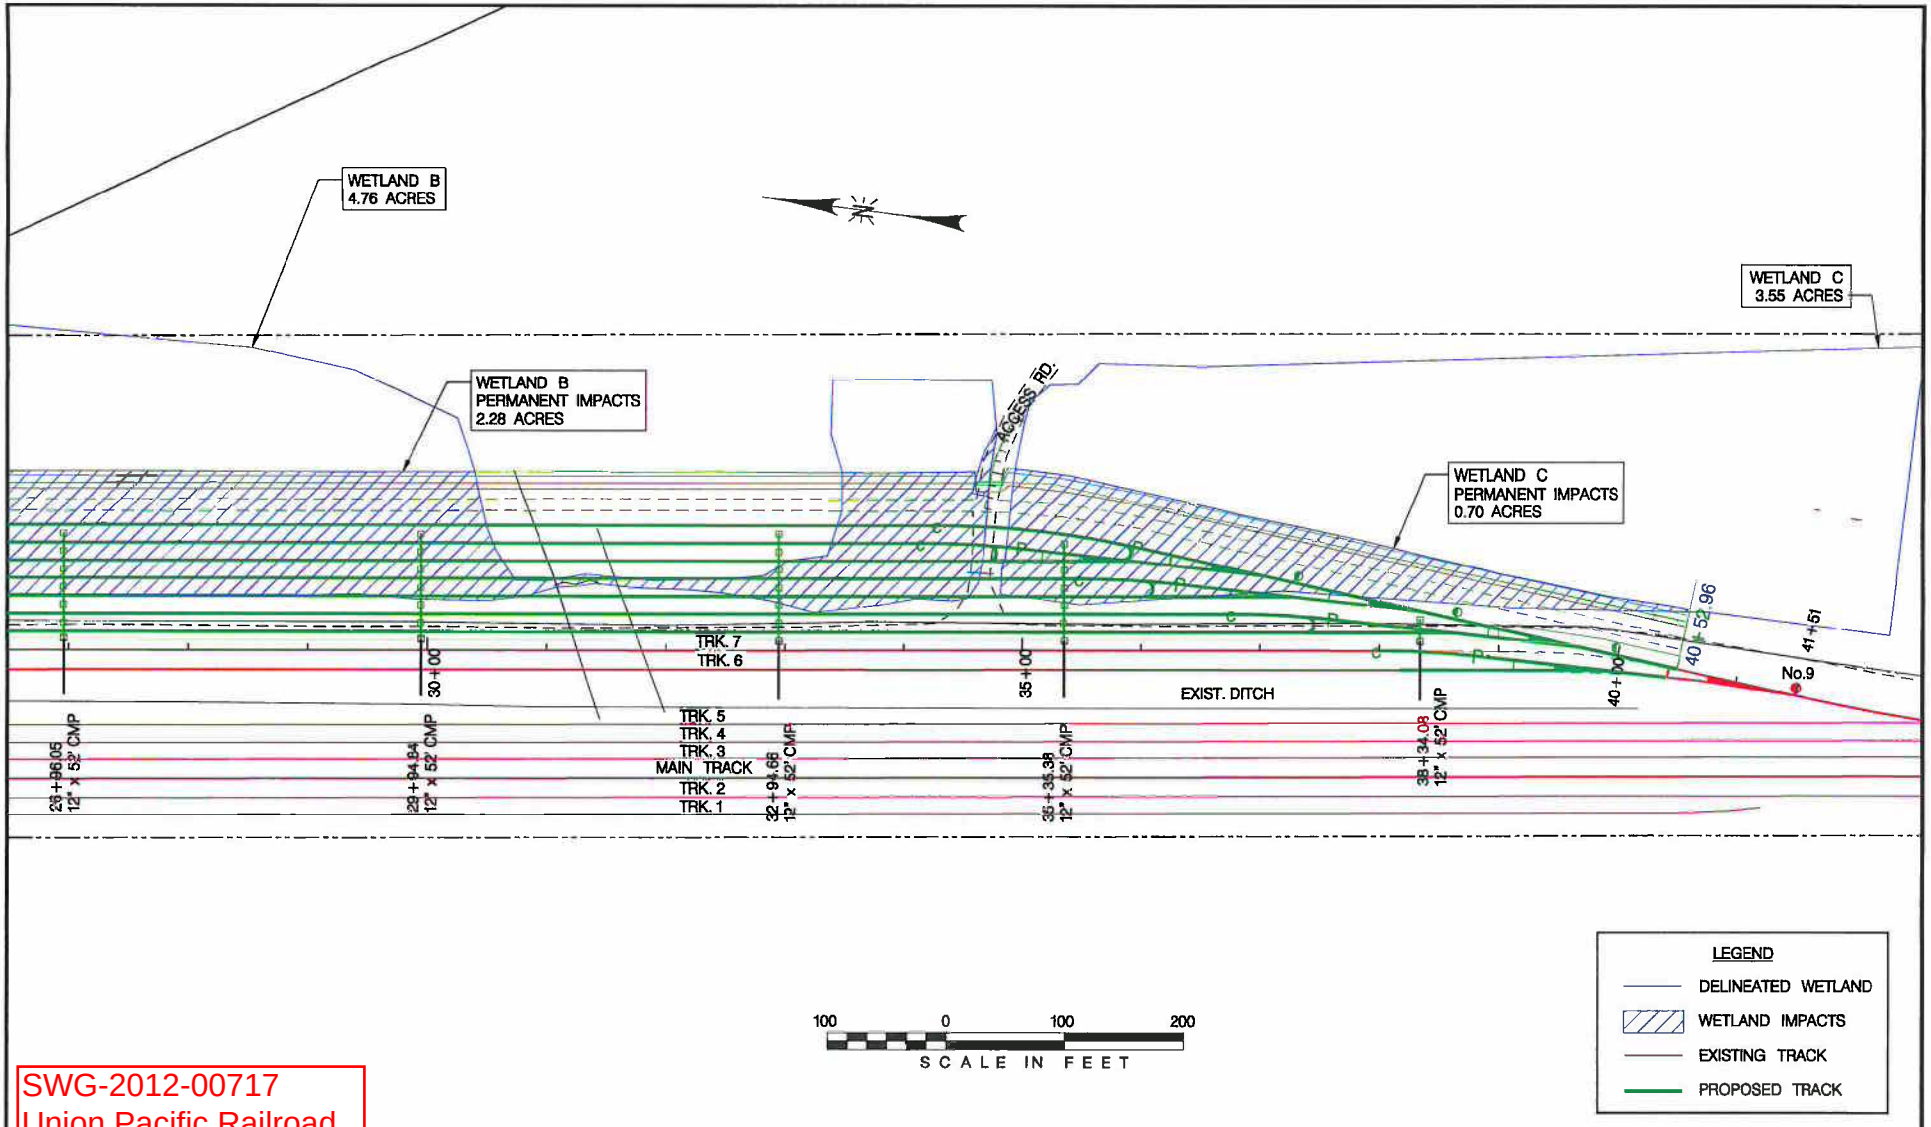

SWG-2012-00717
Union Pacific Railroad
November 28, 2012
Page 5 of 6

$$date$$

$$colortable$$
$$pentable$$

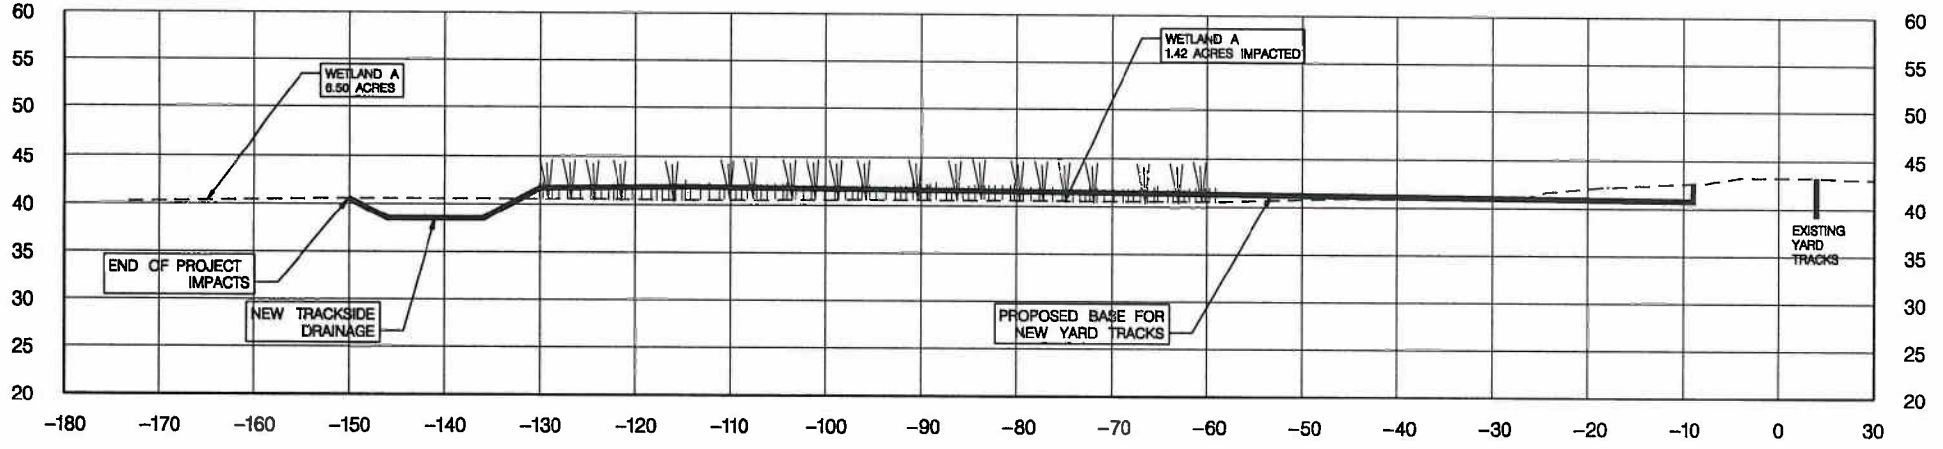

20+00

SWG-2012-00717
Union Pacific Railroad
November 28, 2012
Page 6 of 6

UNION PACIFIC	DRAWN BY: GVP	WORK ORDER:	UNION PACIFIC RAILROAD — Office of Assistant Vice President Engineering Design
	CHECKED BY:	PID:	LOCATION & DESCRIPTION: HOUSTON, TX HOUSTON WEST BELT SUB, MP 228.9−230 CONSTRUCT 2ND MAIN LINE ACROSS HB&T
	DATE: 8/23/12	BUDGET REF:	
	SCALE: 1"=20'	SHEET NUMBER 01 of 01	SHEET TITLE: CROSS SECTION