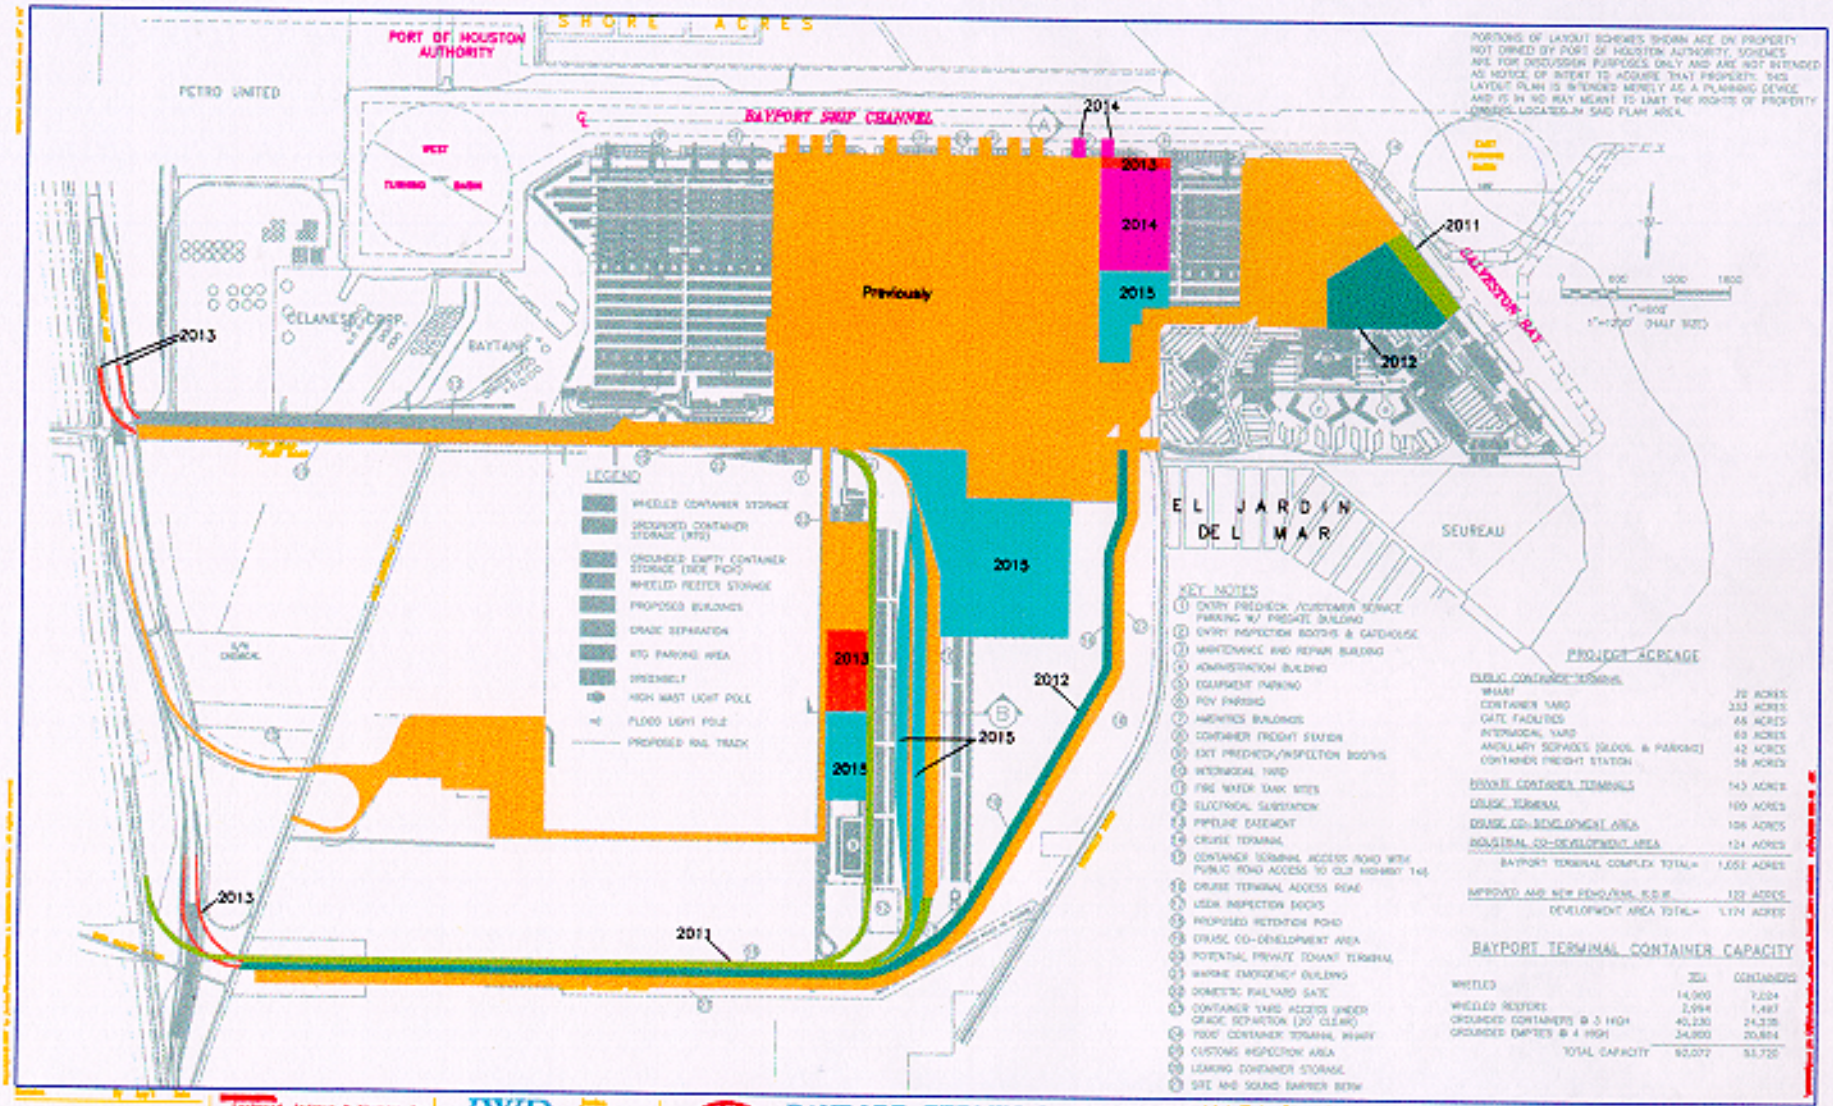
PORT OF HOUSTON AUTHORITY
SHORE ACRES
PETRO UNITED
BAYPORT SHIP CHANNEL
CELANESE CORP.
BAYTANK
Previously
2013
2014
2015
2011
2012
GALVESTON BAY
EL JARDIN DEL MAR
SEUREAU
LEGEND
WHEELED CONTAINER STORAGE
GROUNDED CONTAINER STORAGE (RTG)
GROUNDED EMPTY CONTAINER STORAGE (SIDE PICK)
WHEELED REEFER STORAGE
PROPOSED BUILDINGS
GRADE SEPARATION
RTG PARKING AREA
GREENBELT
HIGH MAST LIGHT POLE
FLOOD LIGHT POLE
PROPOSED RAIL TRACK
KEY NOTES
1 ENTRY PRECHECK /CUSTOMER SERVICE PARKING W/ PRECAST BUILDING
2 ENTRY INSPECTION BOOTHS & GATEHOUSE
3 MAINTENANCE AND REPAIR BUILDING
4 ADMINISTRATION BUILDING
5 EQUIPMENT PARKING
6 POV PARKING
7 AMENITIES BUILDINGS
8 CONTAINER FREIGHT STATION
9 EXIT PRECHECK/INSPECTION BOOTHS
10 INTERMODAL YARD
11 FIRE WATER TANK SITES
12 ELECTRICAL SUBSTATION
13 PIPELINE EASEMENT
14 CRUISE TERMINAL
15 CONTAINER TERMINAL ACCESS ROAD WITH PUBLIC ROAD ACCESS TO OLD HIGHWAY 146
16 CRUISE TERMINAL ACCESS ROAD
17 USDA INSPECTION BOOTS
18 PROPOSED RETENTION POND
19 CRUISE CO-DEVELOPMENT AREA
20 POTENTIAL PRIVATE TENANT TERMINAL
21 MARINE EMERGENCY BUILDING
22 DOMESTIC RAILYARD GATE
23 CONTAINER YARD ACCESS UNDER GRADE SEPARATION (20' CLEAR)
24 1000' CONTAINER TERMINAL WHARF
25 CUSTOMS INSPECTION AREA
26 LEAKING CONTAINER STORAGE
27 SITE AND SOUND BARRIER BERM
PROJECT ACREAGE
PUBLIC CONTAINER TERMINAL
WHARF 70 ACRES
CONTAINER YARD 233 ACRES
GATE FACILITIES 66 ACRES
INTERMODAL YARD 69 ACRES
ANCILLARY SERVICES (BLDGS. & PARKING) 42 ACRES
CONTAINER FREIGHT STATION 58 ACRES
PRIVATE CONTAINER TERMINALS 143 ACRES
CRUISE TERMINAL 100 ACRES
CRUISE CO-DEVELOPMENT AREA 106 ACRES
INDUSTRIAL CO-DEVELOPMENT AREA 124 ACRES
BAYPORT TERMINAL COMPLEX TOTAL= 1,052 ACRES
IMPROVED AND NEW POND/RAIL R.O.W. 122 ACRES
DEVELOPMENT AREA TOTAL= 1,174 ACRES
BAYPORT TERMINAL CONTAINER CAPACITY
WHEELED 14,000 7,224
WHEELED REEFERS 2,994 1,497
GROUNDED CONTAINERS @ 3 HIGH 40,230 24,338
GROUNDED EMPTIES @ 4 HIGH 34,800 20,804
TOTAL CAPACITY 92,072 53,720
JWD
BAYPORT TERMINAL COMPLEX
PLANNING AND ANALYSIS
PORT OF HOUSTON AUTHORITY
HOUSTON, TEXAS
CONCEPTUAL
PHASING PLAN
2011–2015
1