SHEET: ___ OF ___

COE PERMIT NO.: 22934

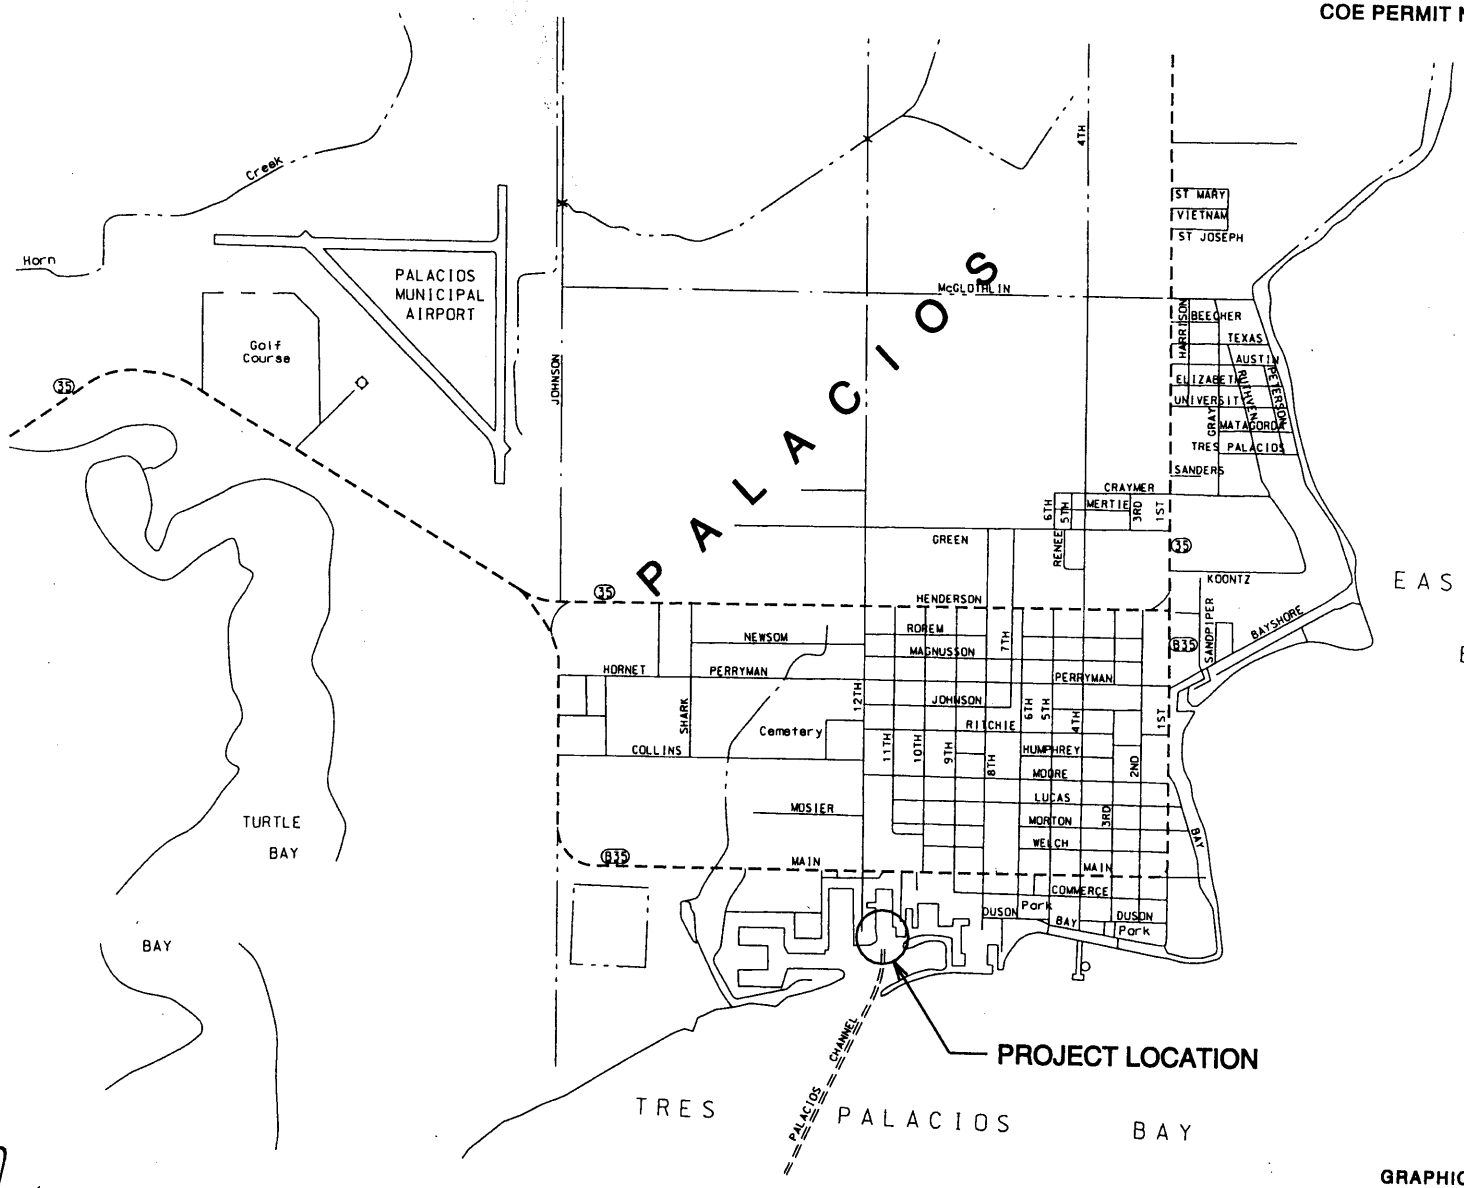

GRAPHIC SCALE IN MILES

0 1/2 1

EXHIBIT A
VICINITY MAP

TURNING BASIN NO. 1 BULKHEAD
MATAGORDA COUNTY NAVIGATION DISTRICT NO. 1

STATE OF TEXAS
RAY N. BRIDGES
66789
REGISTERED PROFESSIONAL ENGINEER

2.24.03

URBAN engineering

2004 N. COMMERCE · VICTORIA, TEXAS 77901 · TEL (512) 578-9836 · FAX (512) 576-9924

Permit # 22934
Applicant: Matagorda County Navigation District No. 1
3/13/03
Page: 1 of 4

SHEET: ___ OF ___

COE PERMIT NO.: 22934

Permit # 22934
Applicant: Matagorda County Navigation District No. 1
3/13/03
Page: 2 of 4

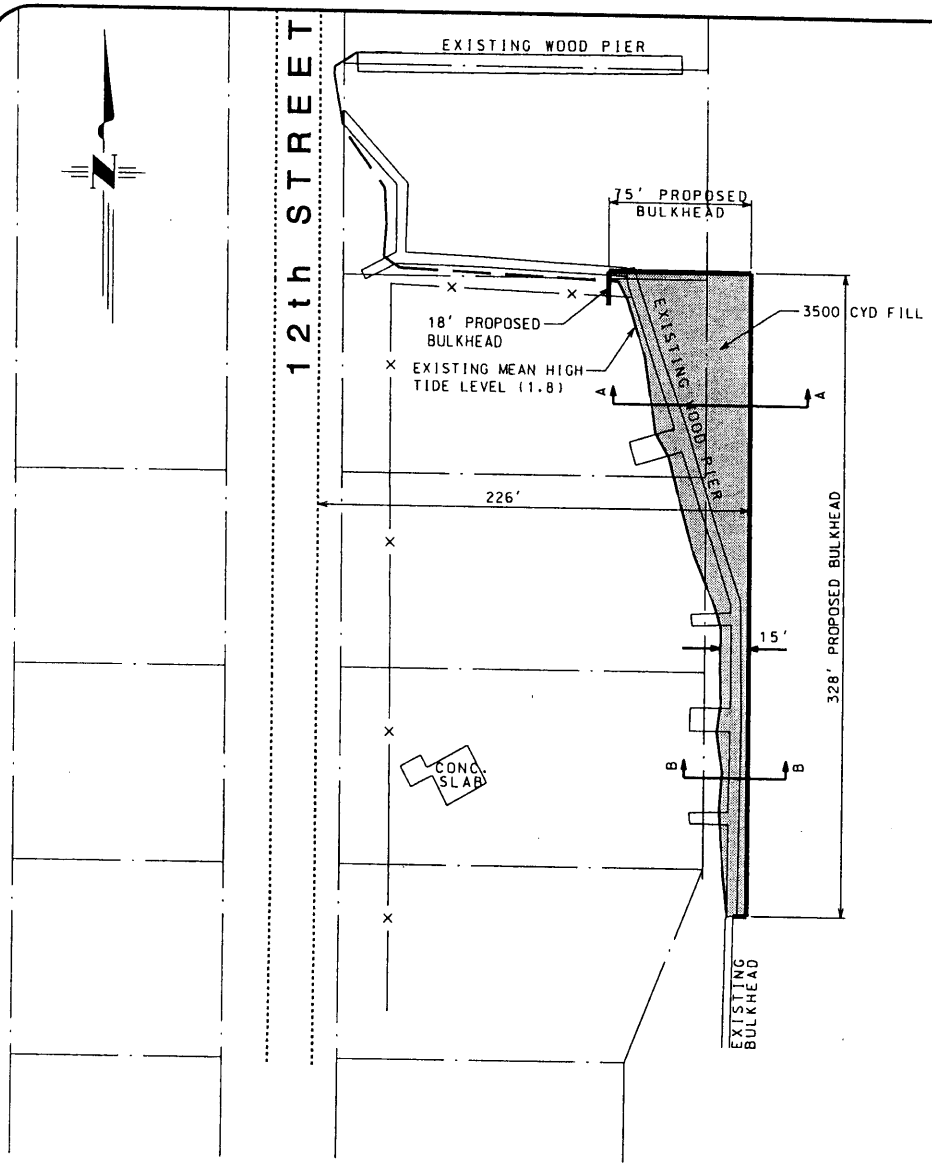

TURNING BASIN NO. 1

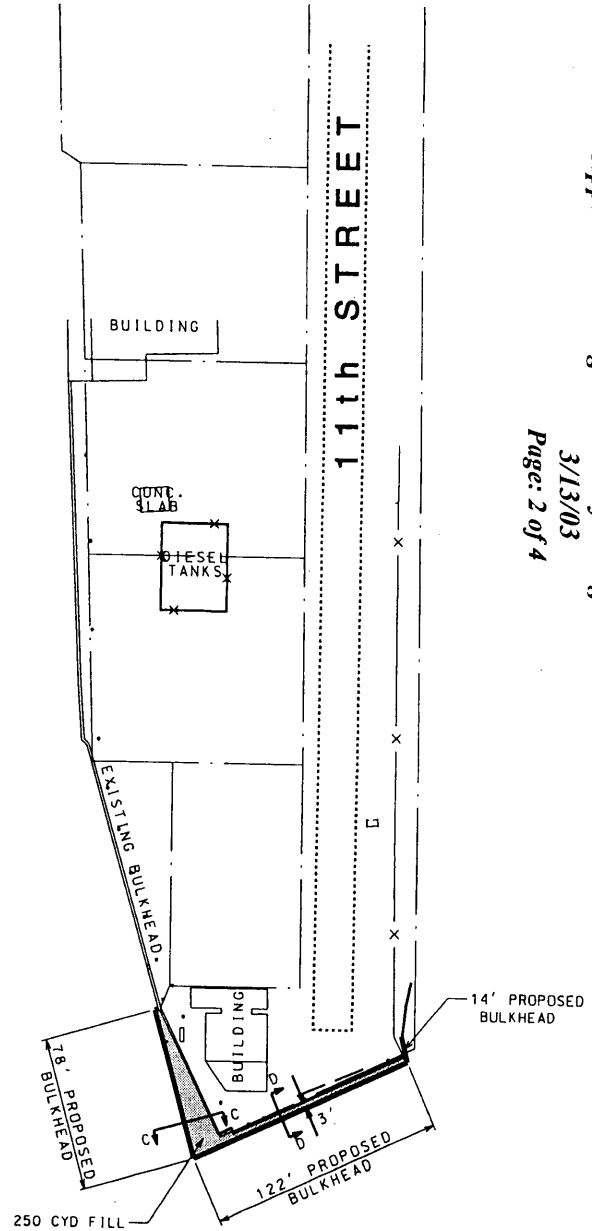

EXHIBIT B
SITE PLAN

TURNING BASIN NO. 1 BULKHEAD
MATAGORDA COUNTY NAVIGATION DISTRICT NO. 1

STATE OF TEXAS
RAY M. BRIDGES
68709
REGISTERED PROFESSIONAL ENGINEER

2-24-03

URBAN engineering
2004 N. COMMERCE · VICTORIA, TEXAS 77901 · TEL (361) 578-9836 · FAX (361) 576-9924

SHEET: ___ OF ___

COE PERMIT NO.: 22934

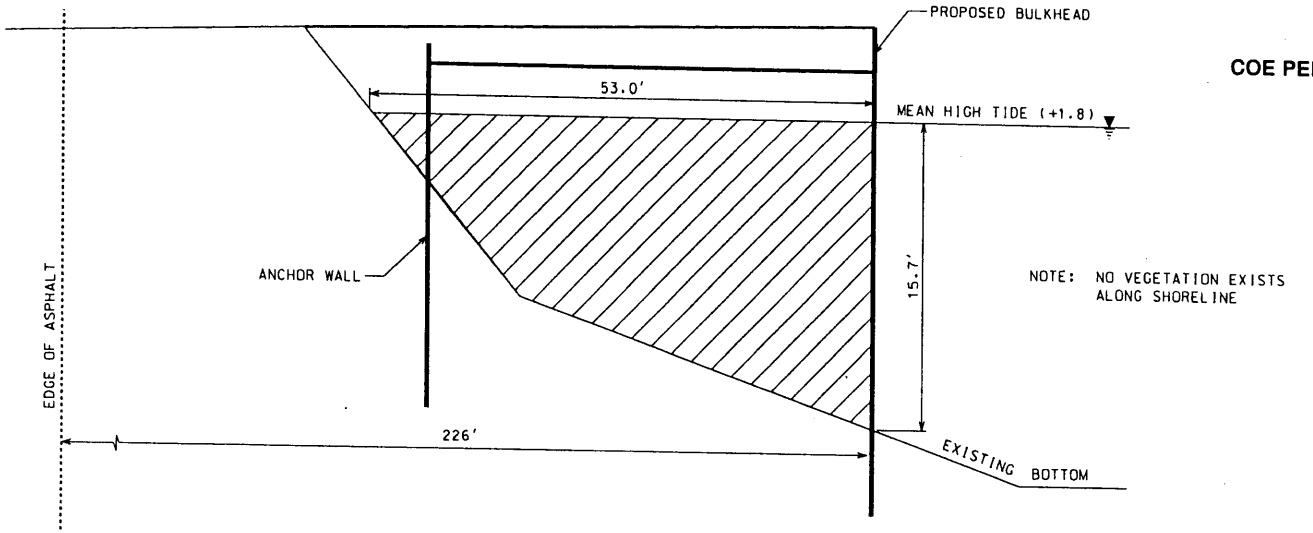

SECTION A - A

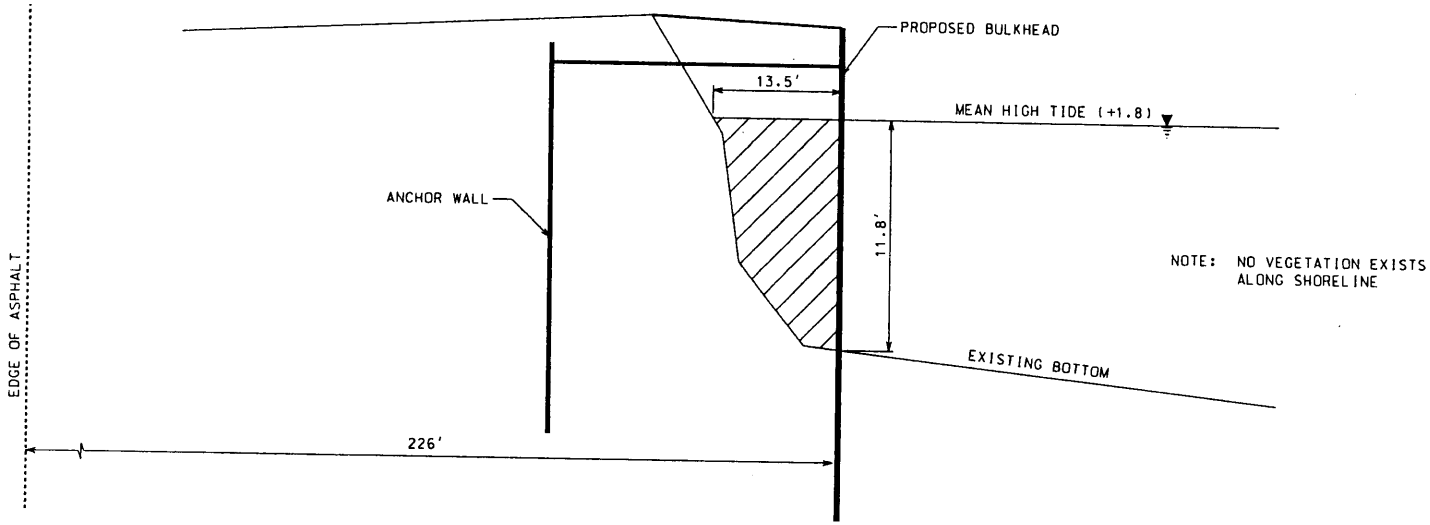

SECTION B - B

EXHIBIT C
TYPICAL CROSS-SECTION

TURNING BASING NO. 1 BULKHEAD

MATAGORDA COUNTY NAVIGATION DISTRICT NO. 1

STATE OF TEXAS
RAY M. BRIDGES
68789
REGISTERED PROFESSIONAL ENGINEER

2.24.03

URBAN engineering

2004 N. COMMERCE · VICTORIA, TEXAS 77901 · TEL (361) 578-9836 · FAX (361) 576-9924

Permit # 22934
Applicant: Matagorda County Navigation District No. 1
3/13/03
Page: 3 of 4

SHEET: ___ OF ___

COE PERMIT NO.: 22934

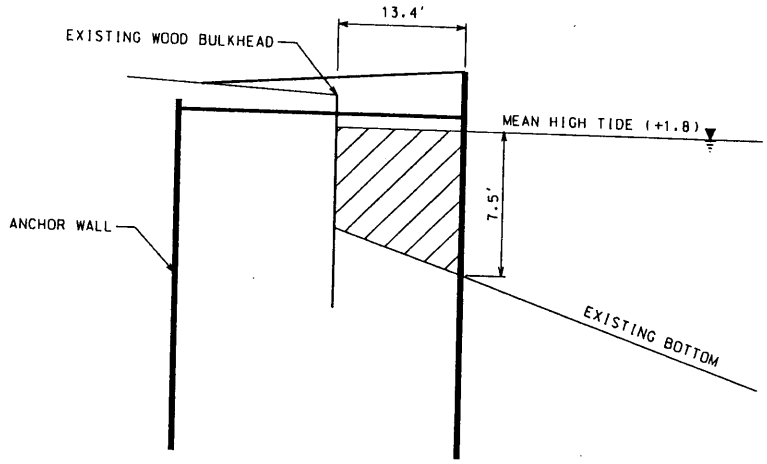

SECTION C - C

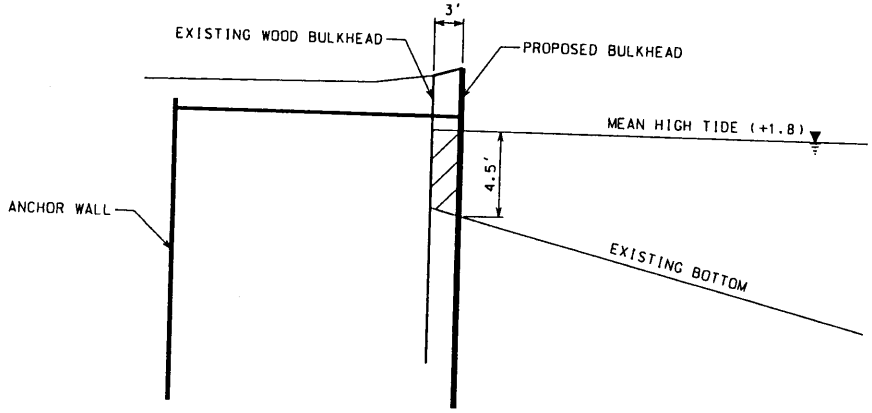

SECTION D - D

EXHIBIT D
TYPICAL CROSS-SECTION

TURNING BASING NO. 1 BULKHEAD

MATAGORDA COUNTY NAVIGATION DISTRICT NO. 1

Permit # 22934
Applicant: Matagorda County Navigation District No. 1
3/13/03
Page: 4 of 4

STATE OF TEXAS
RAY M. BRIDGES
68799
REGISTERED PROFESSIONAL ENGINEER

2-24-03

URBAN engineering
2004 N. COMMERCE · VICTORIA, TEXAS 77901 · TEL (361) 578-9836 · FAX (361) 576-9924