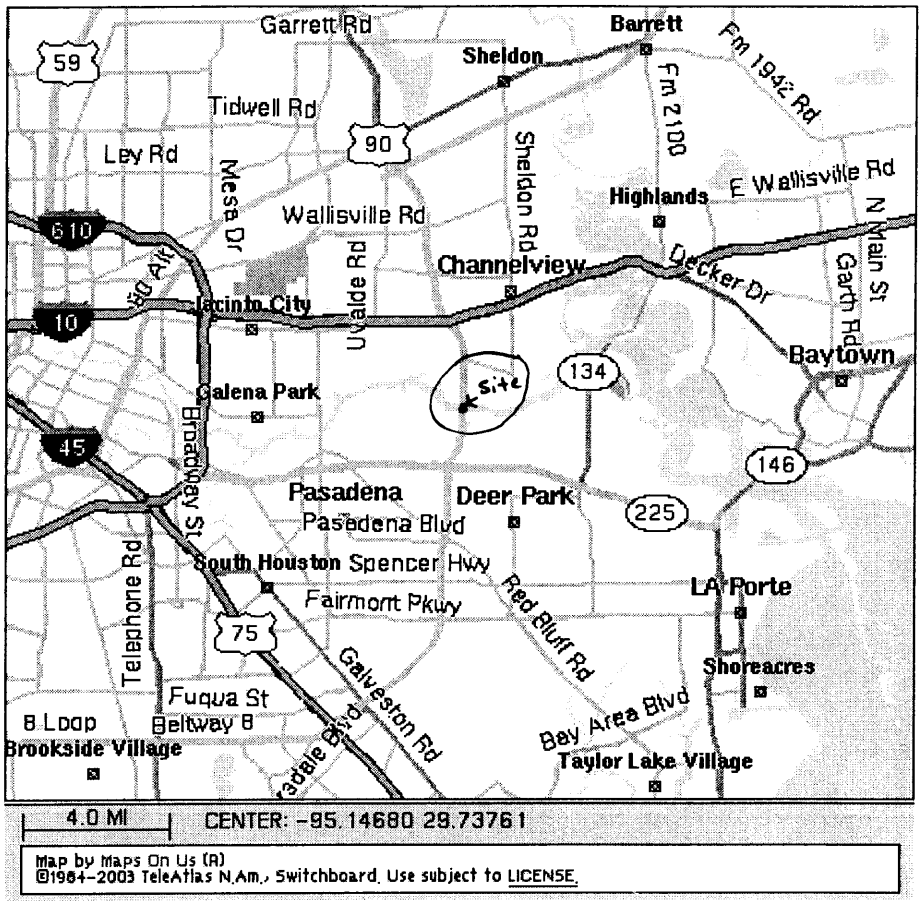

Permit # 22989
Applicant: Harris County
Toll Road Authority
Date: 3/12/03
Pages: 1 of 4

Target is UTM 15 292482E 3291186N - **PASADENA** quad [Quad Info]

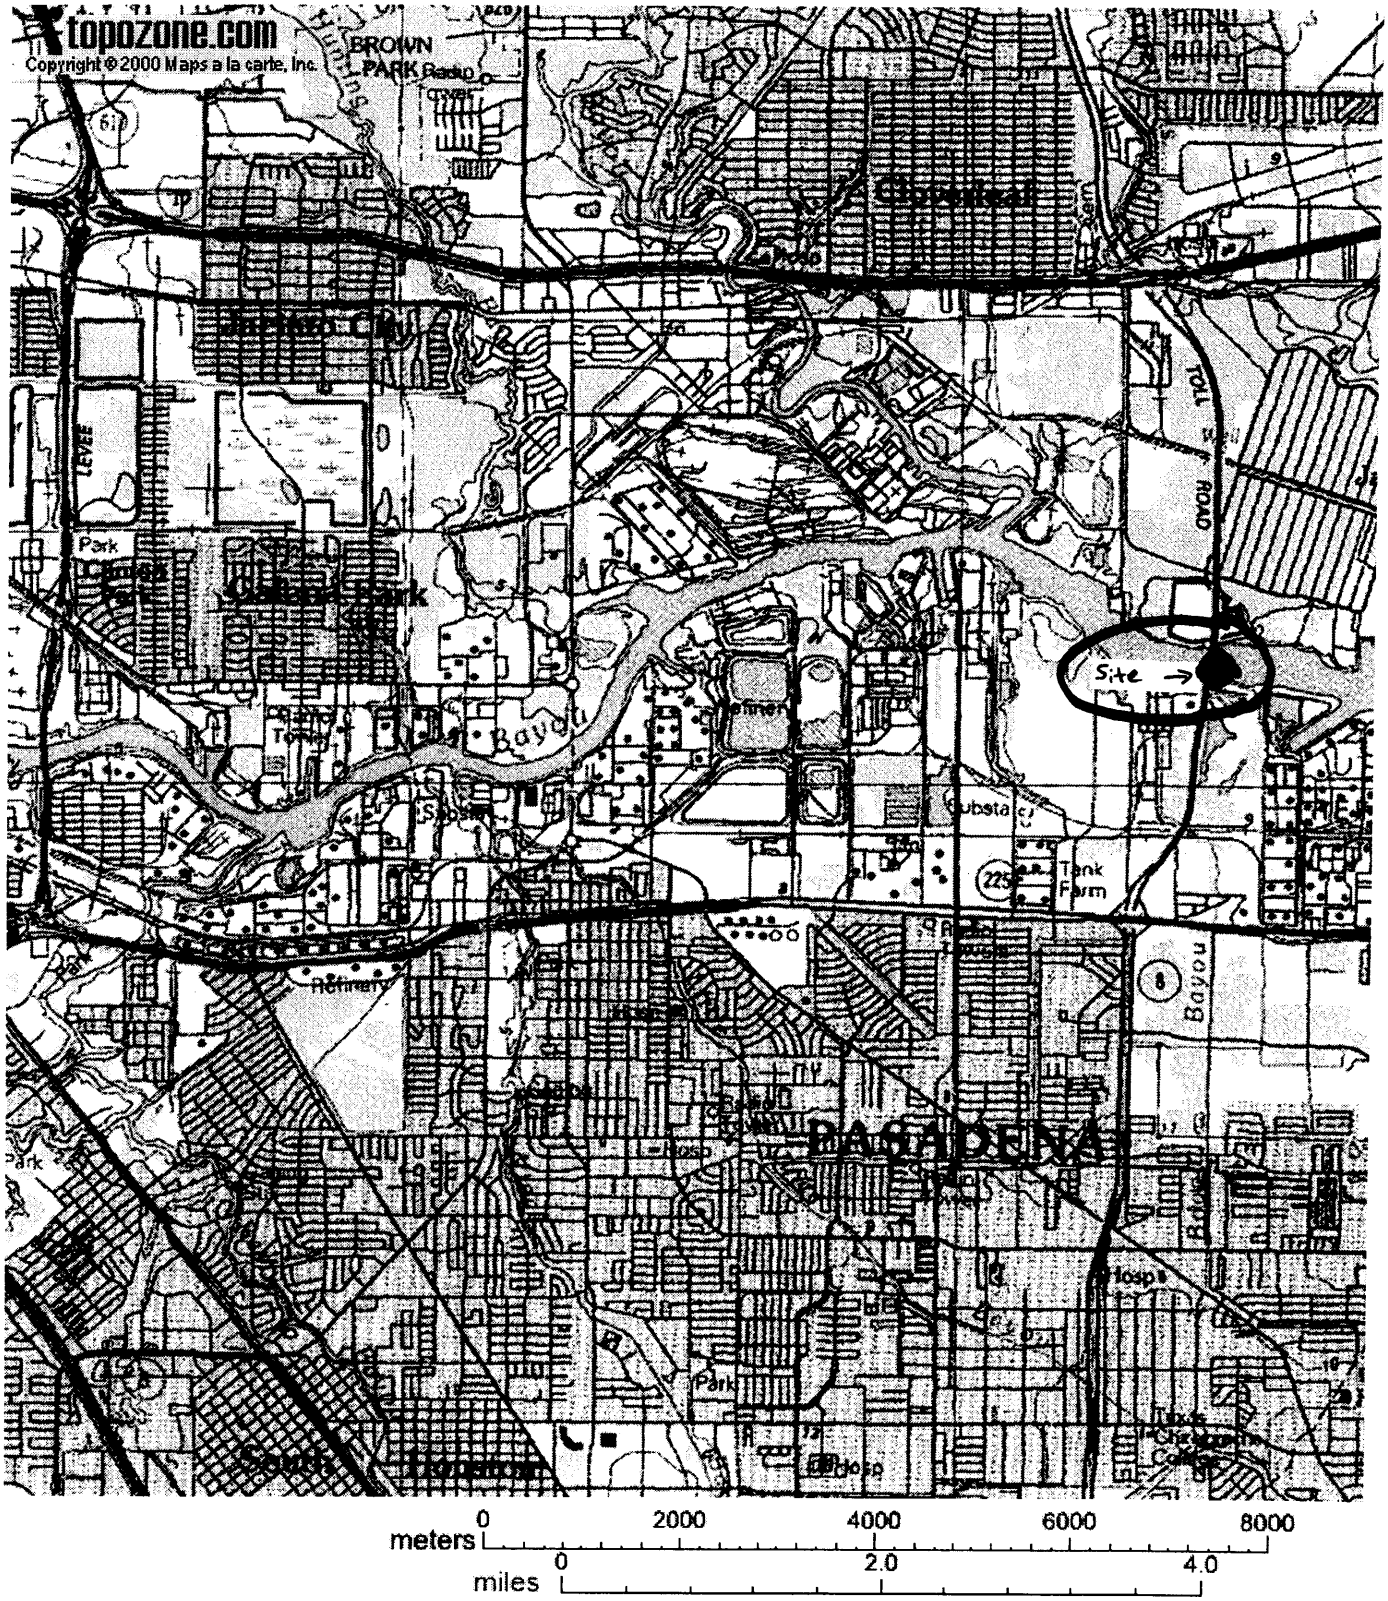

Permit # 22989
Applicant: Harris County Toll Road Authority
Date: 3/12/03
Pages: 2 of 4

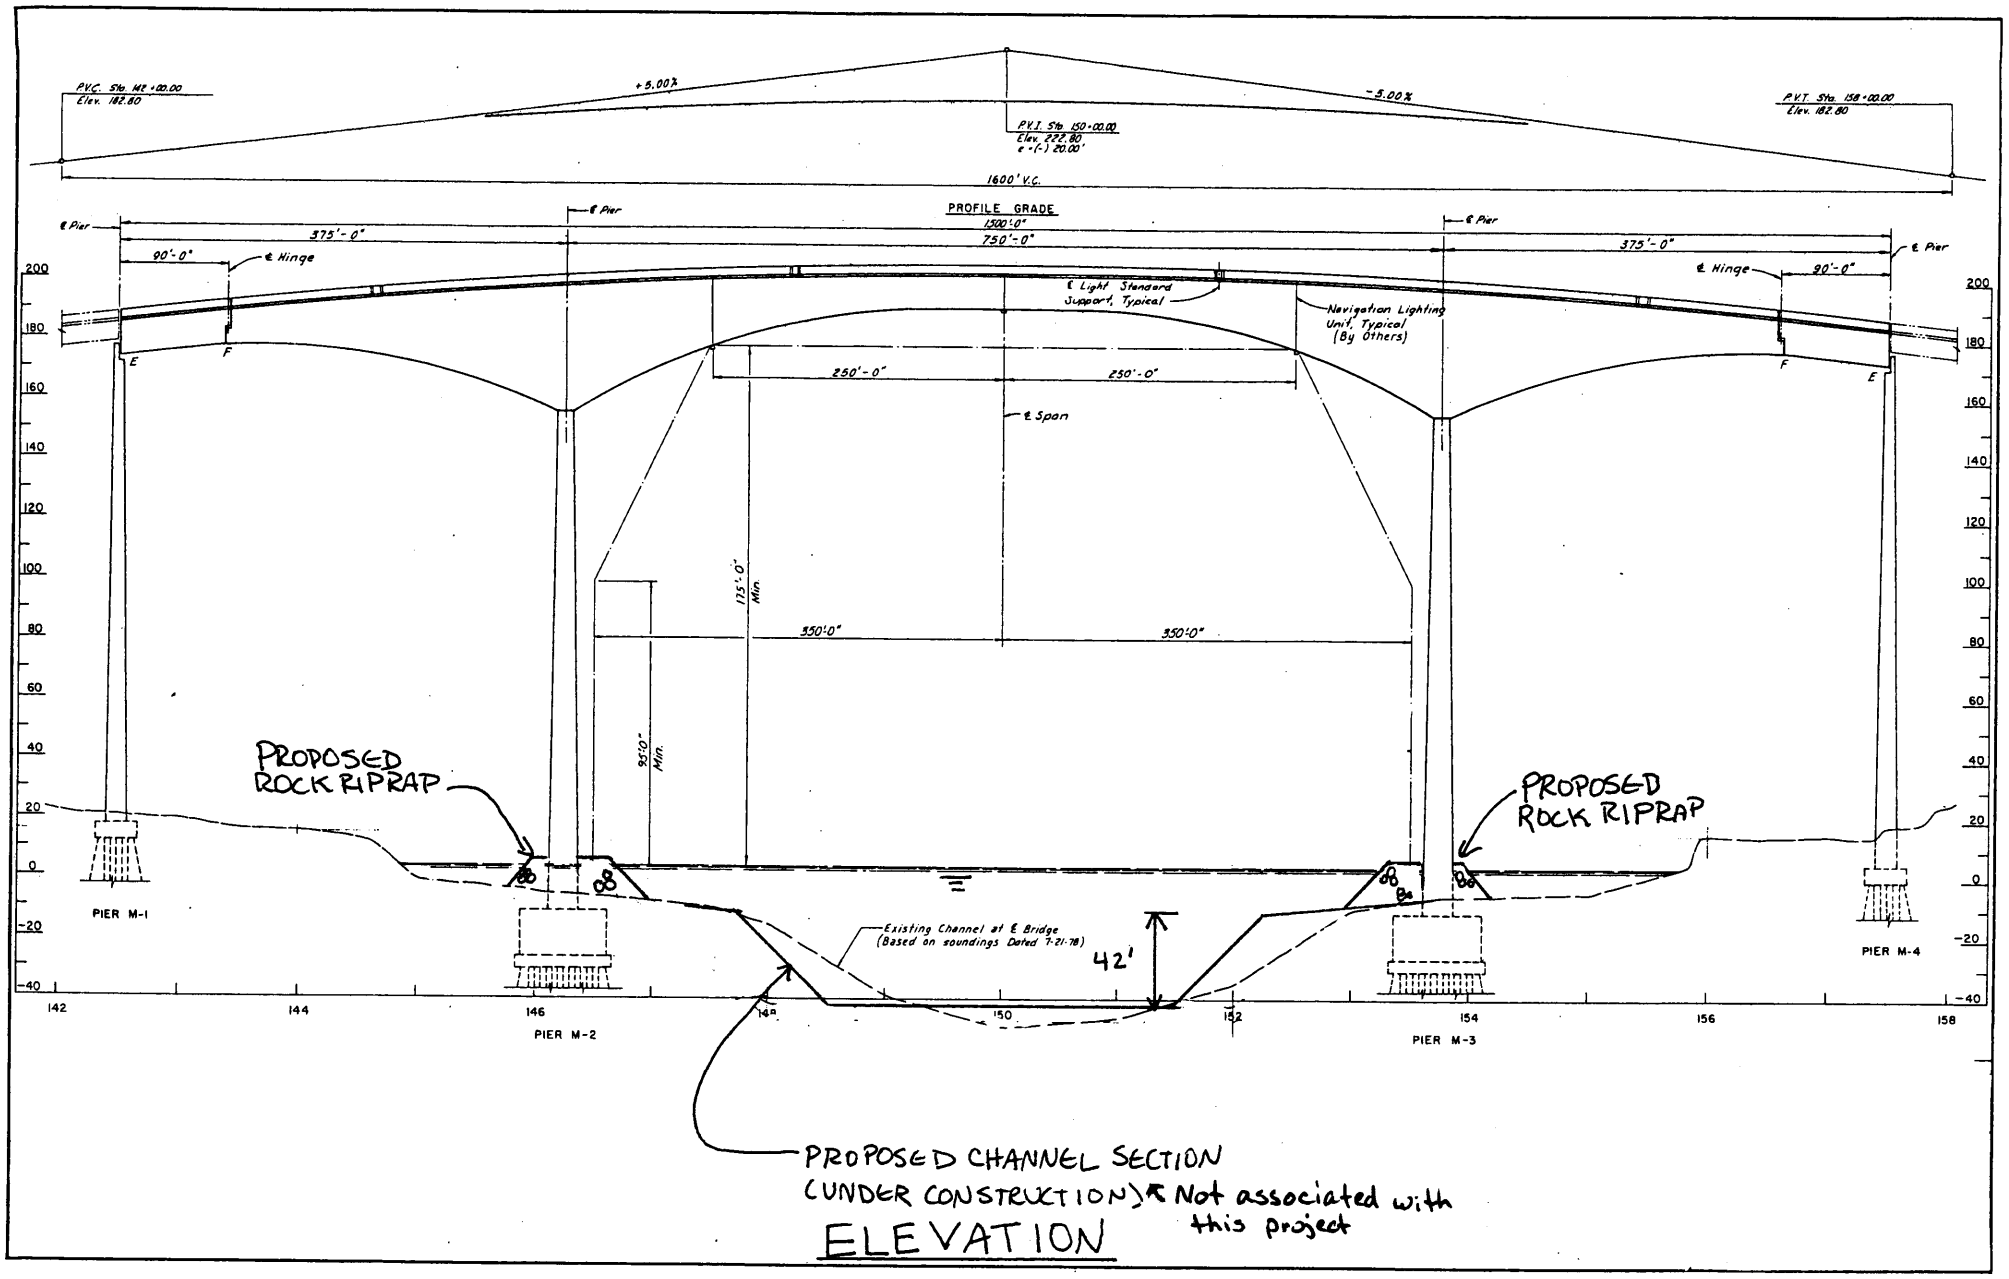

Kellogg Brown & Root, Inc.	CONTRACT NO. CF-0201
HOUSTON SHIP CHANNEL BRIDGE AT BELTWAY 8 PROPOSED PROTECTION AT MAIN PIERS - OPTION 1	IDENTIFICATION NO. FIGURE 3
BY RCB CHECKED APPROVED APPROVAL DATE	PAGE OF

Permit # 22989
Applicant: Harris County Toll Road Authority
Date: 3/12/03
Pages: 3 of 4

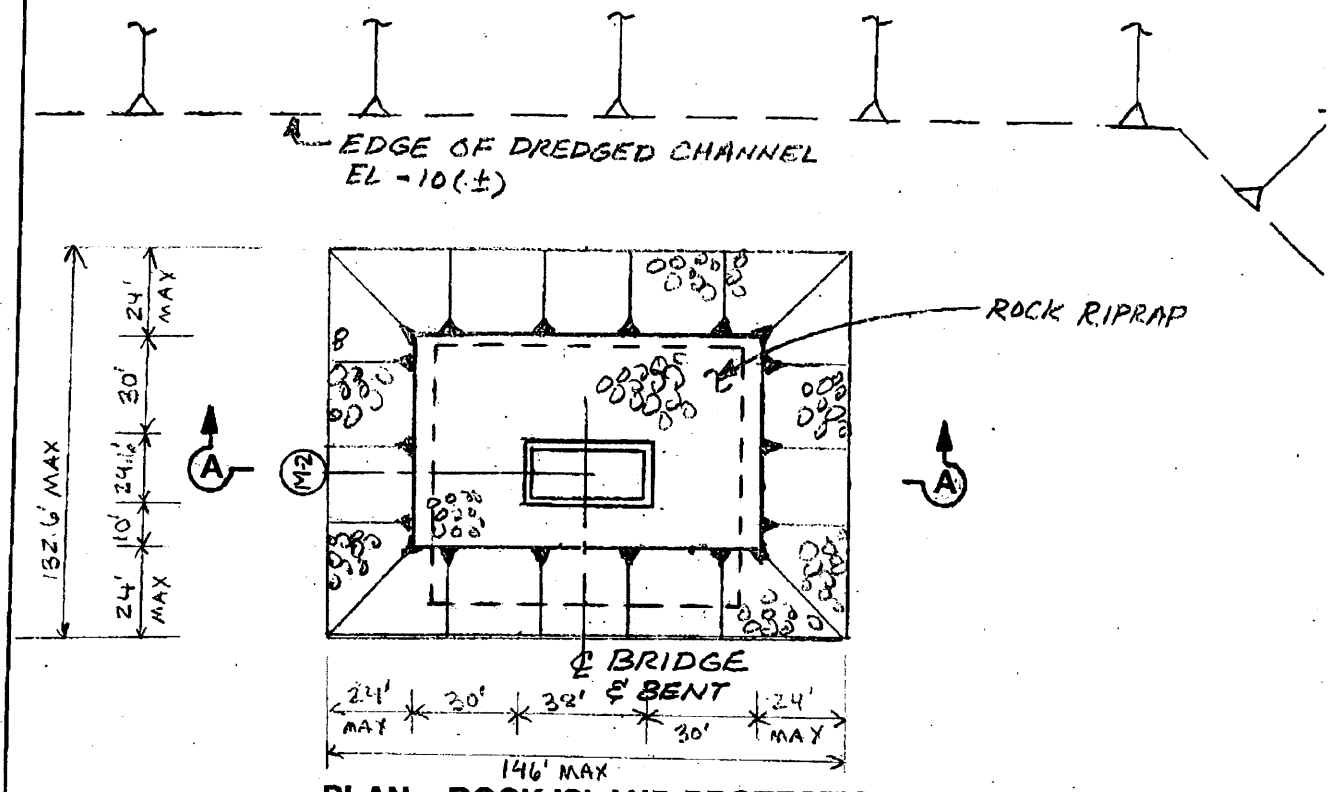

PLAN – ROCK ISLAND PROTECTION

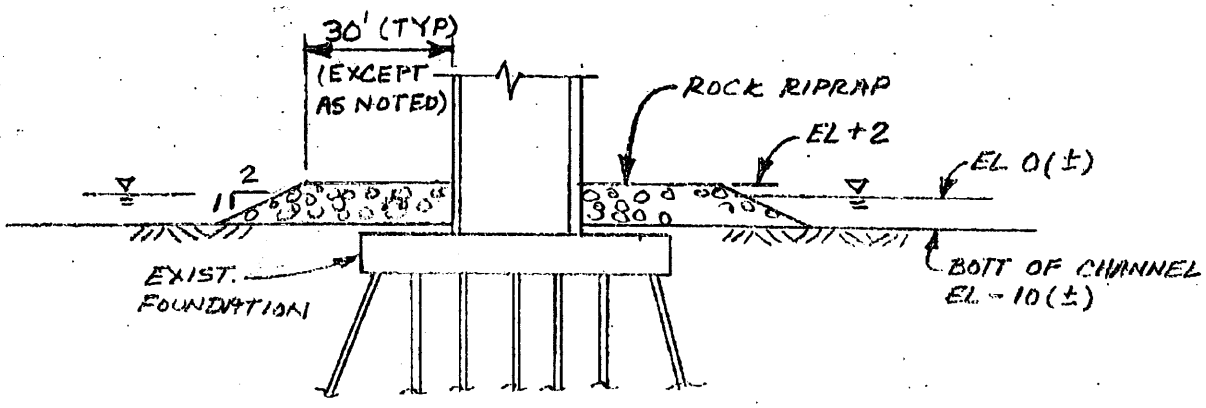

SECTION A-A

REV. NO.	BY	CHKD.	APPVD.	DATE
3				
2				
1				

Kellogg Brown & Root, Inc.	CONTRACT NO. **CF-0201**
HOUSTON SHIP CHANNEL BRIDGE AT BELTWAY 8 **PROPOSED PROTECTION AT MAIN PIERS - OPTION 1**	IDENTIFICATION NO. **FIGURE 3**
BY RCR CHECKED APPROVED APPROVAL DATE	PAGE

Permit # 22989
Applicant: Harris County Toll Road Authority
Date: 3/20/03
Pages: 4 of 4