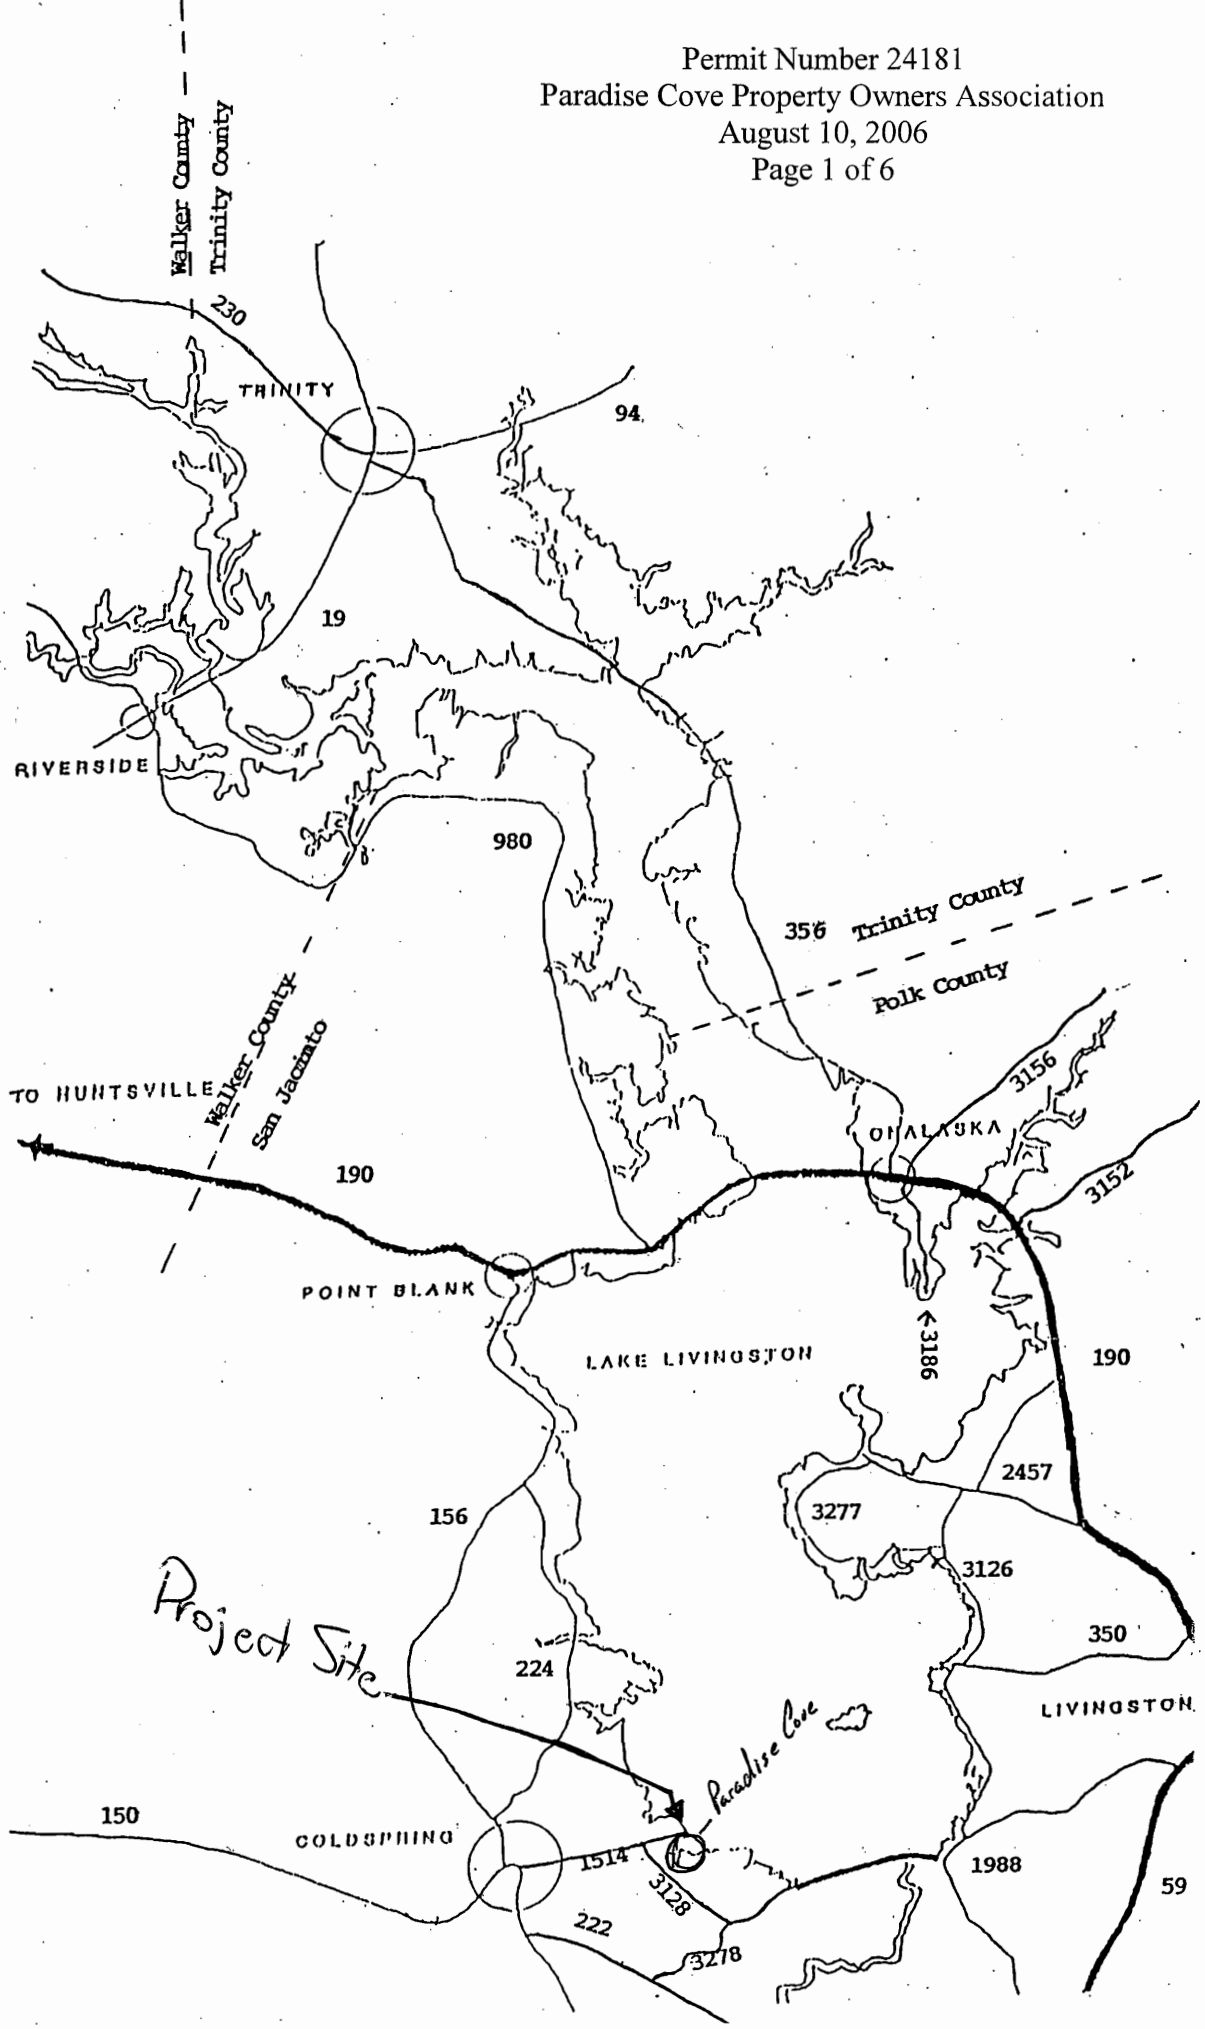
Walker County
Trinity County
230
TRINITY
94
19
RIVERSIDE
980
356
Trinity County
Polk County
Walker County
San Jacinto
TO HUNTSVILLE
190
3156
ONALASKA
3152
POINT BLANK
LAKE LIVINGSTON
3186
190
2457
3277
156
3126
Project Site
350
224
LIVINGSTON
Paradise Cove
150
COLDSPRING
1514
3128
1988
59
222
3278

Coldspring TX
77331-6131 US

Notes:

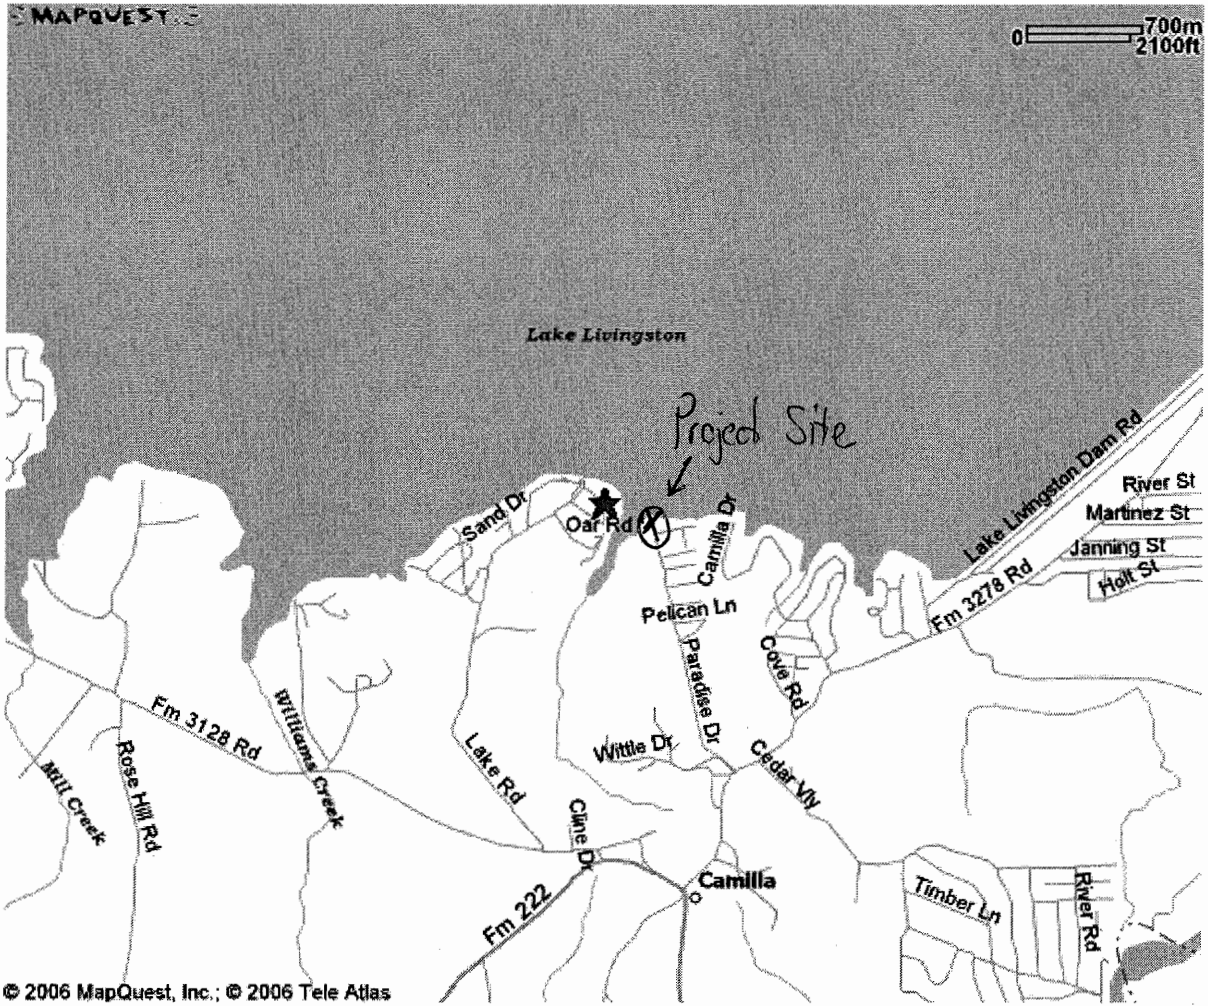

Coldspring TX
77331-6131 US

Notes:

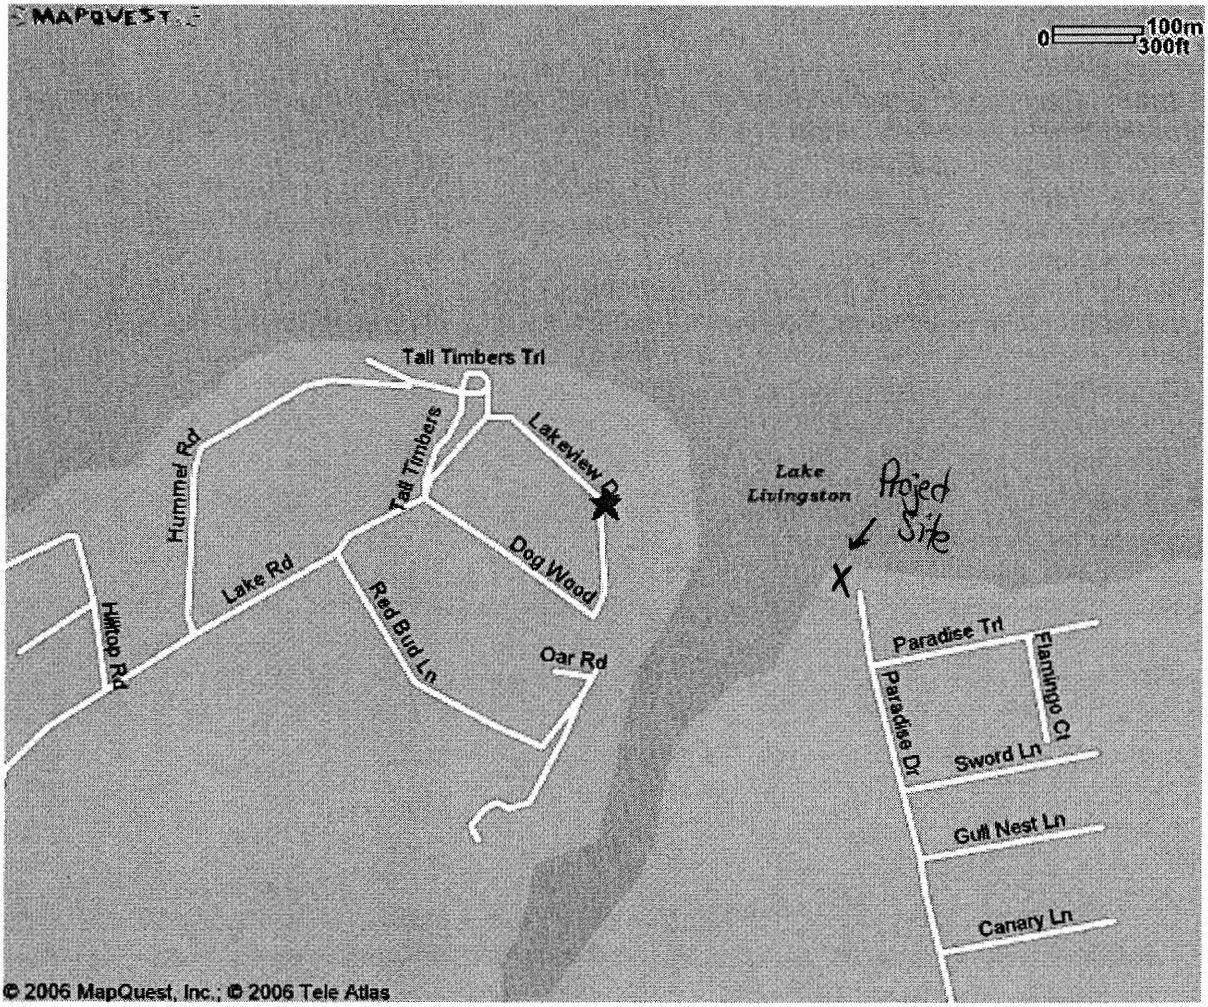

JUL 10 2006

Not To Scale

Permit Application 24181

Top View

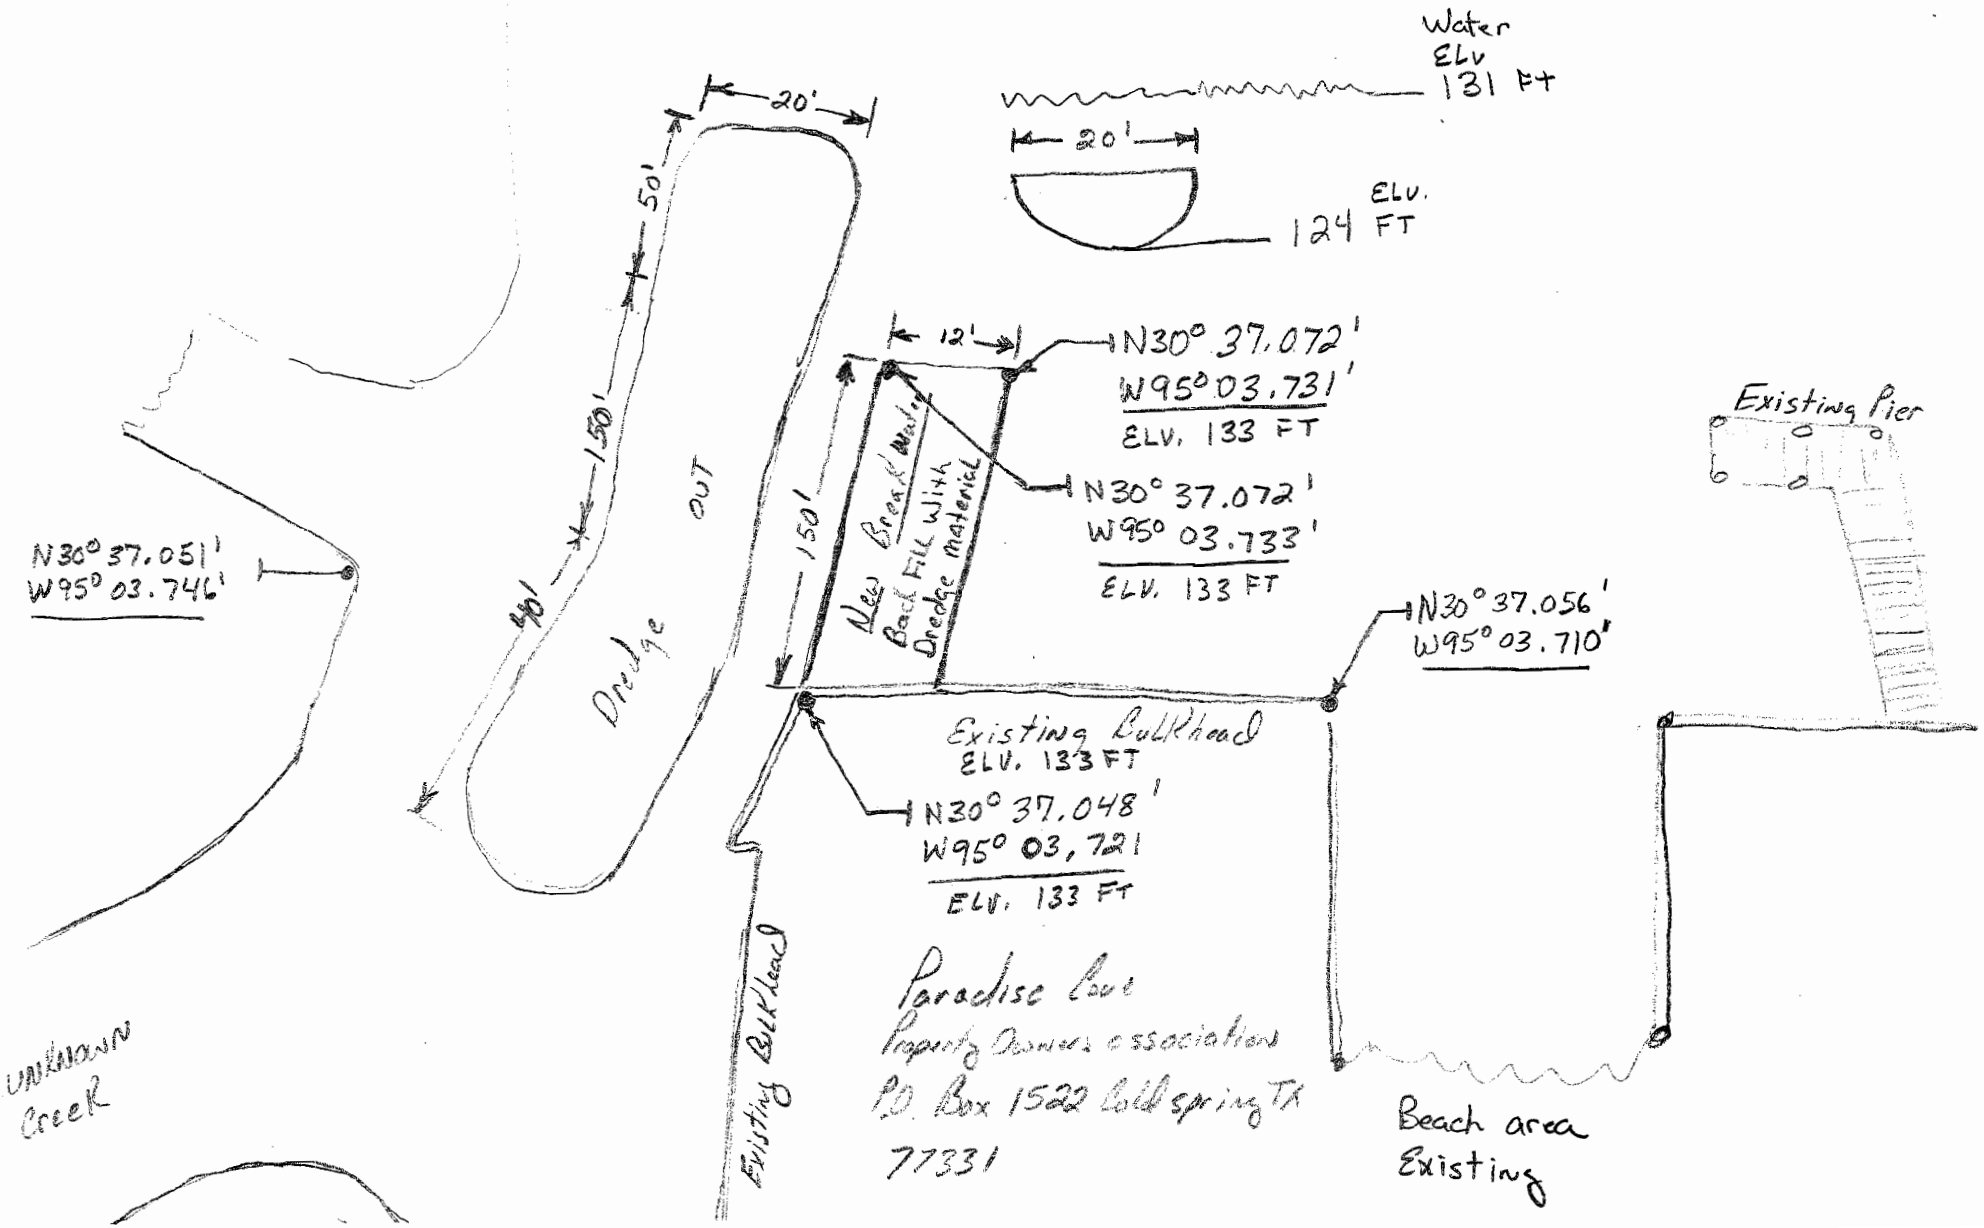

NOT TO SCA

Cross Section @ Existing Bulkhead

JUL 1 0 2006

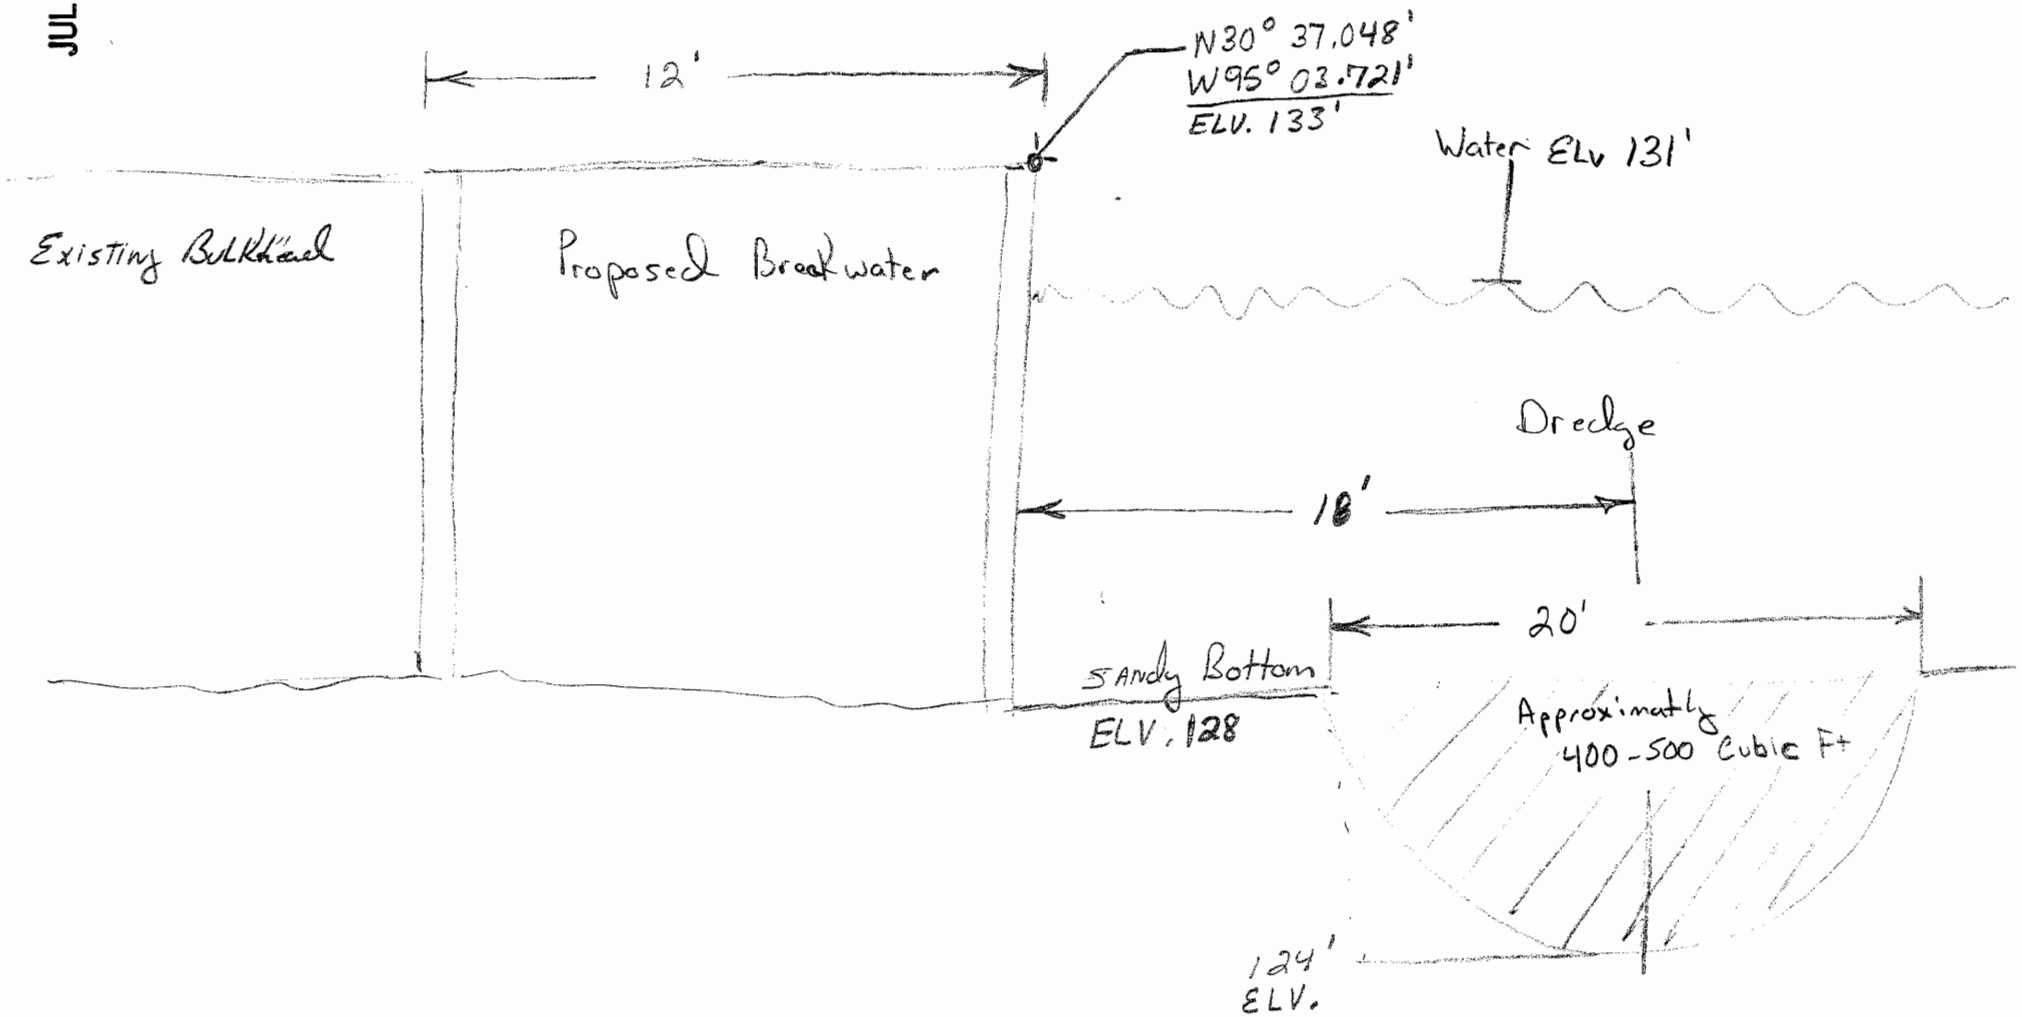

Cross Section @ End of Breakwater
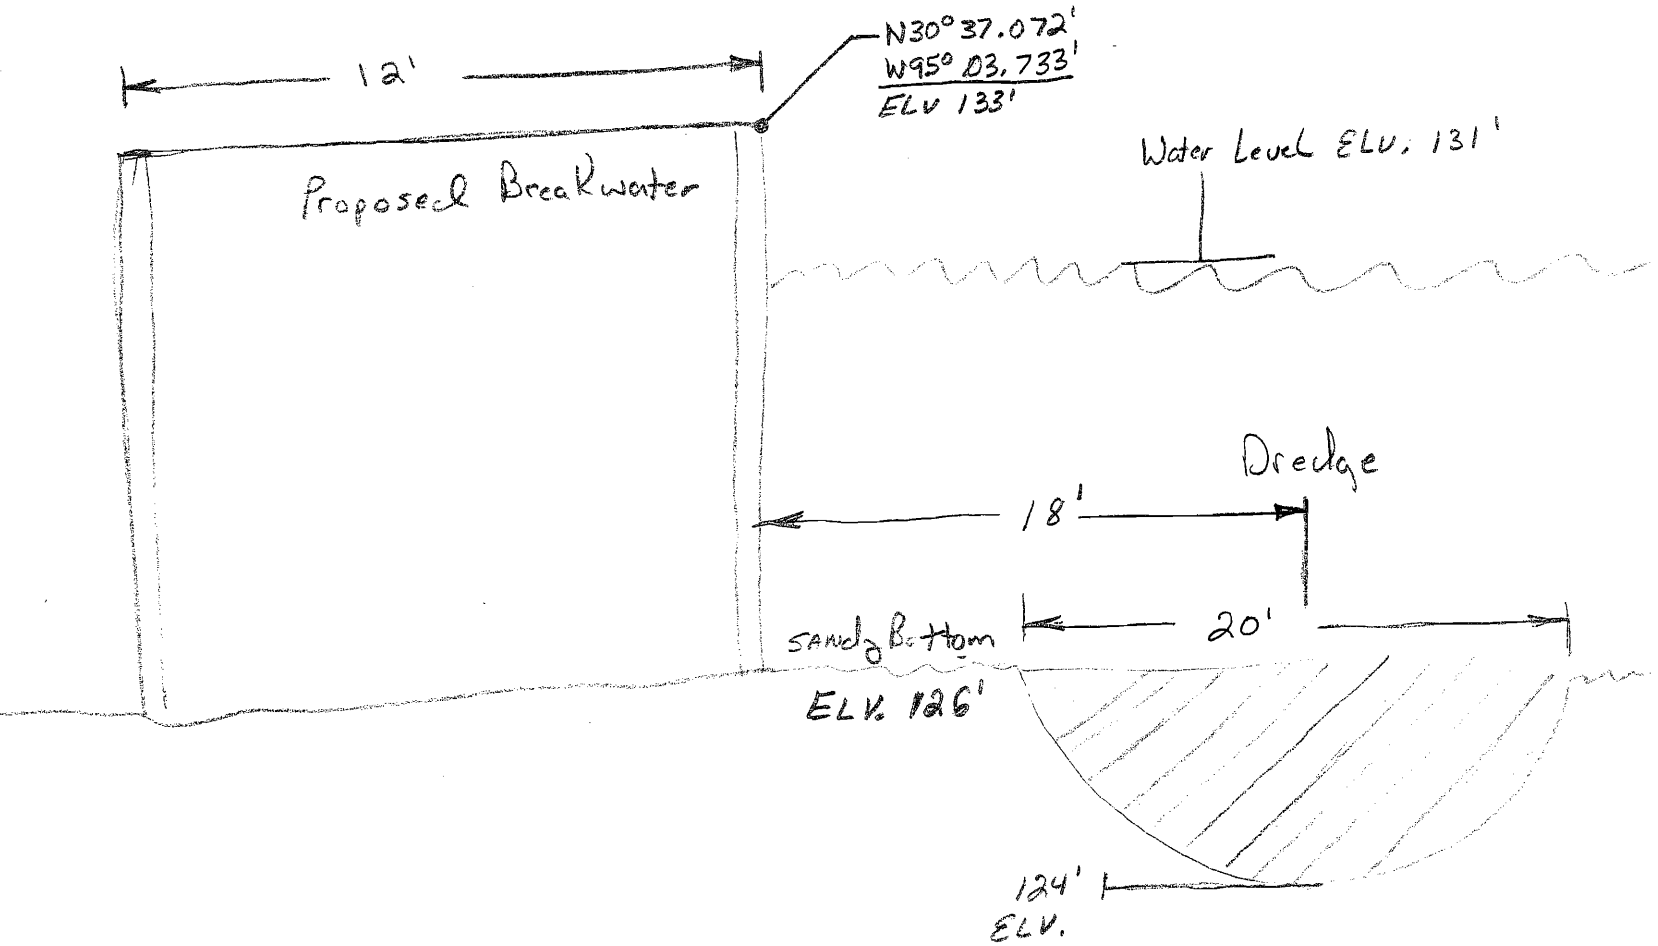
Not to S